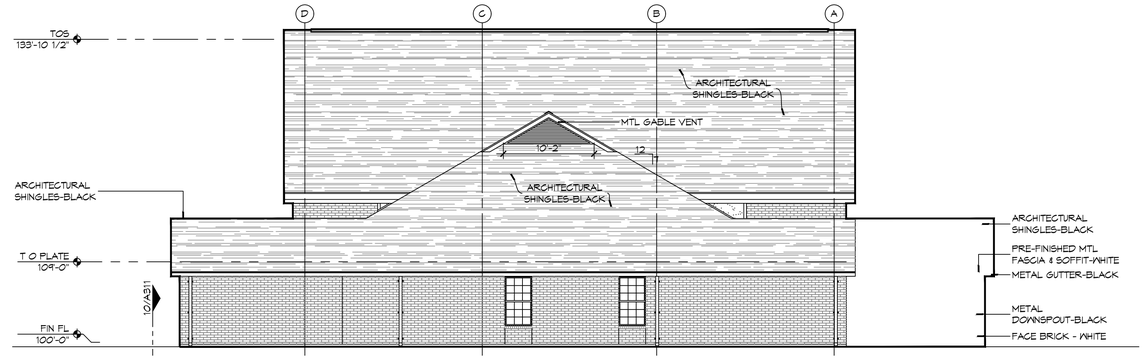

9 EXTERIOR ELEVATION

SCALE: 1/8" = 1'-0"

NORTH

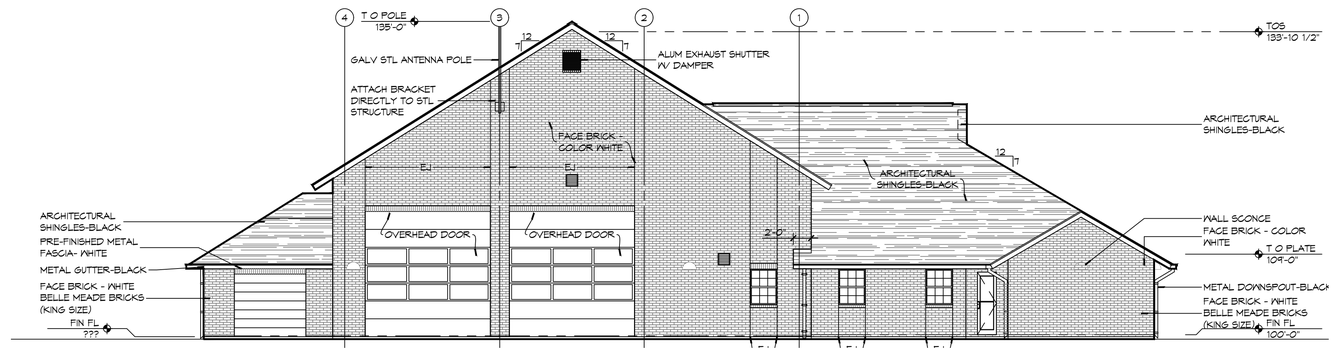

8 EXTERIOR ELEVATION

SCALE: 1/8" = 1'-0"

EAST

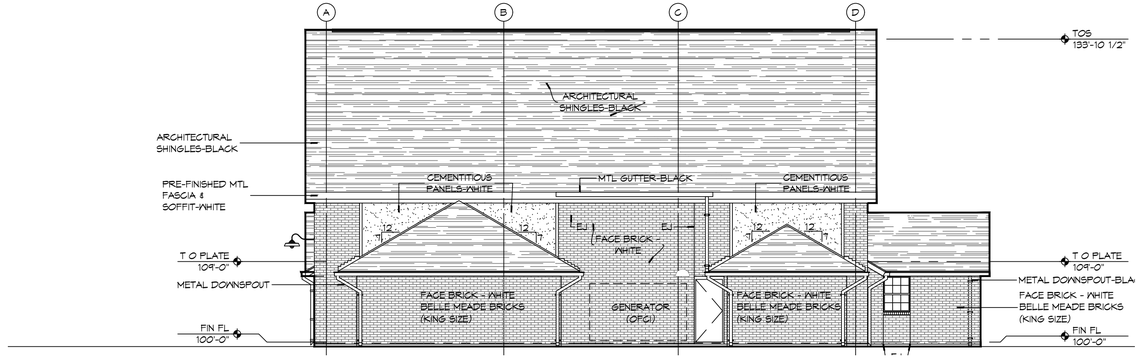

7 EXTERIOR ELEVATION

SCALE: 1/8" = 1'-0"

SOUTH

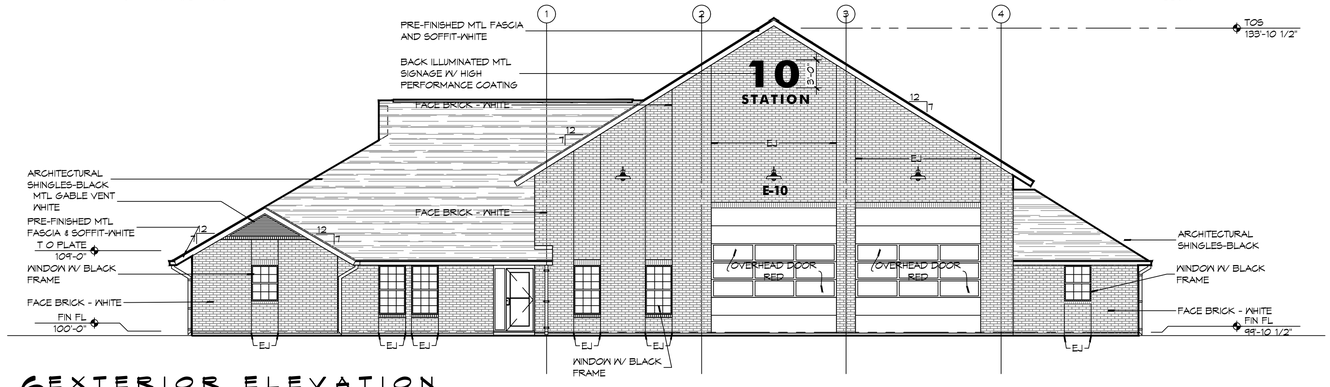

6 EXTERIOR ELEVATION

SCALE: 1/8" = 1'-0"

WEST

DAMMON ENGINEERING, INC.
LOUISIANA & MISSISSIPPI
www.dammonengineering.com
info@dammonengineering.com
PH: 985.649.5832

Chief Engineer: Brian Mistich, PE
5540 Crowder Trail
Slidell, LA 70458

REVISIONS

#	DESCRIPTION	DATE

SEAL:

NEW FIRE STATION #10
ST. TAMMANY FIRE PROTECTION DISTRICT No. 1

LAKESHORE VISTA BLVD
SLIDELL, LA 70459

JOB No:	2025	DATE:	09-11-2025
DRAWN BY:	CKD	CHECKED BY:	JMS

The plans, details and specifications, whether prepared by hand or by computer, are the property of Dammon Engineering, Inc. and shall remain the property of Dammon Engineering, Inc. and shall not be used for any purpose other than the project for which they are prepared, without written consent of Dammon Engineering, Inc. Any alterations to these plans, details and specifications, whether prepared and developed without written consent of Dammon Engineering, Inc. shall be at the sole risk of the person or persons who make such alterations.

SHEET TITLE:
BUILDING ELEVATIONS

DRAWING NUMBER:
A201

SHEET No: 3 of 3

FILE NAME: J:_Government\City Slidell\2025\Dammon\Current Drawings\A201-Exterior Elevations.dwg PLOT DATE & TIME: Thursday, September 25, 2025 11:00:30 AM