FILE NAME: J:\... Government\2019 - Fire Station #10\Drawings\Current Drawings\A301 & A302 Building Sections.dwg PLOT DATE & TIME: Wednesday, December 3, 2025, 3:10:44 PM

GENERAL SHEET NOTES

1. COORDINATE ATTIC ACCESS PANEL LOCATION WITH MEZZANINE HVAC EQUIPMENT AND DUCTWORK.
2. COORDINATE ATTIC ACCESS PANEL DIMENSIONS WITH LARGEST EQUIPMENT COMPONENT LOCATED IN ATTIC SPACE IT SERVES.

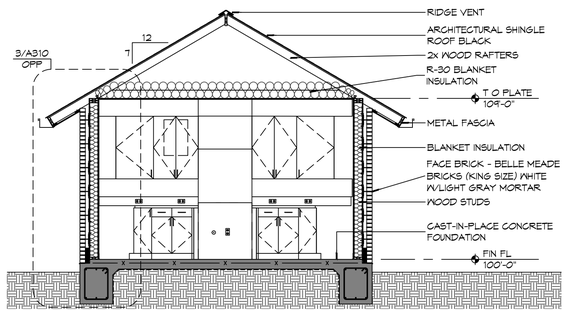

4 BUILDING SECTION — KITCHEN
SCALE: 1/4" = 1'-0"

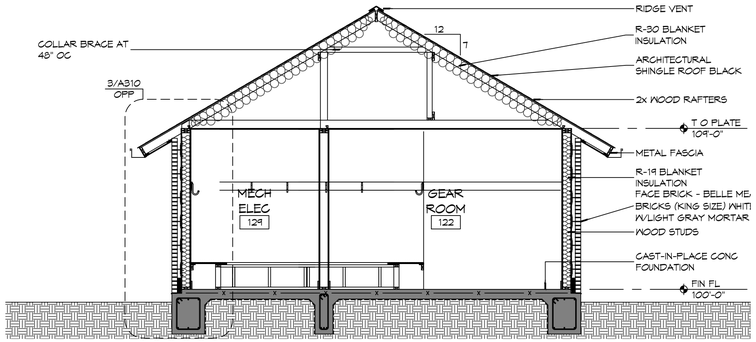

3 BUILDING SECTION — GEAR ROOM/MECHANICAL ELECTRICAL
SCALE: 1/4" = 1'-0"

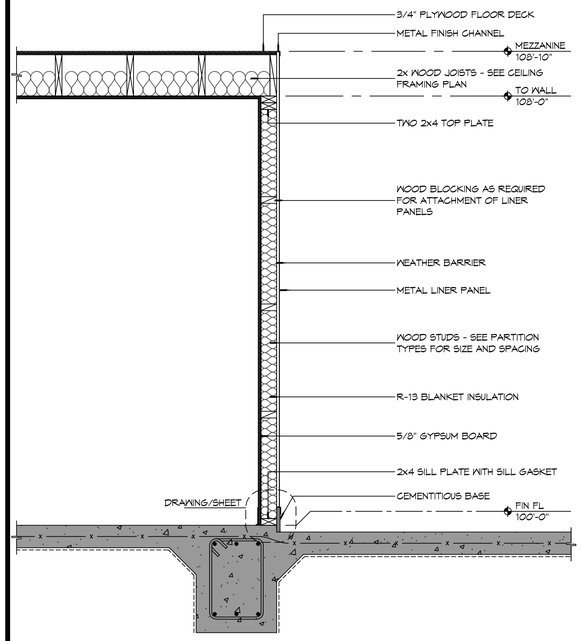

2 WALL SECTION — MEZZANINE
SCALE: 3/4" = 1'-0"

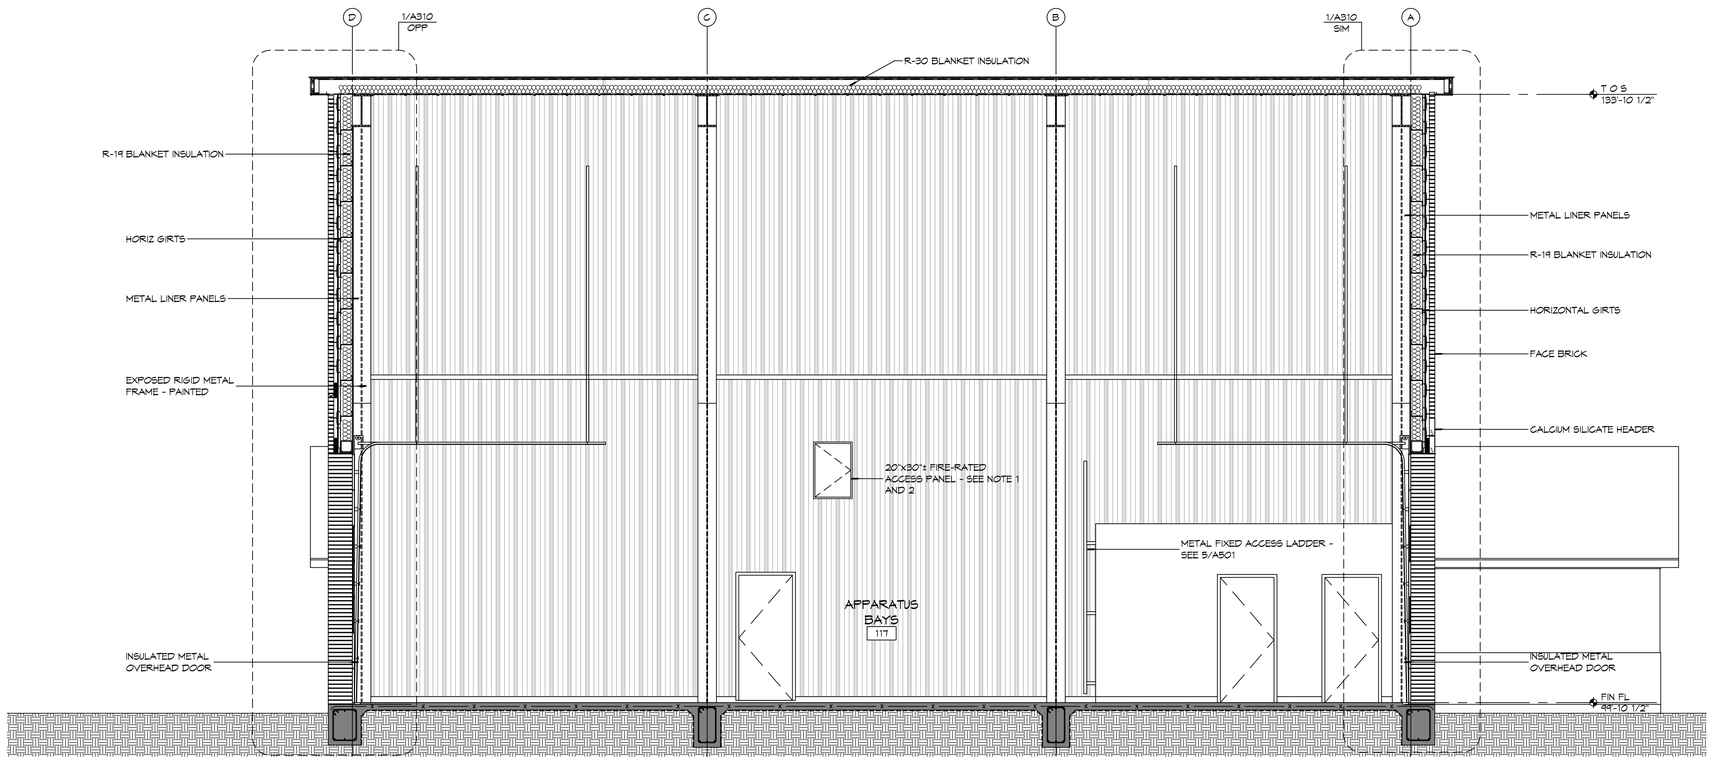

1 BUILDING SECTION — APPARATUS BAY
SCALE: 1/4" = 1'-0"

DAMMON ENGINEERING, INC.
LOUISIANA & MISSISSIPPI
www.dammonengineering.com
info@dammonengineering.com
PH: 985.649.5832

Chief Engineer: Brian Mistich, PE
501 Cascade Trail
Slidell, LA 70458

#	DESCRIPTION	DATE
	REVISIONS	

SEAL:

NEW FIRE STATION #10
ST. TAMMANY FIRE PROTECTION DISTRICT NO. 1
21145 LAKESHORE VISTA BLVD
SLIDELL, LA 70461

JOB No:	2514	DATE:	12-03-2025
DRAWN BY:	CKD	CHECKED BY:	JMS

All drawings, plans and specifications, and copies thereof, prepared by Dammon Engineering, Inc. shall remain the property of Dammon Engineering, Inc. and shall not be used in whole or in part for any other project without the written permission of Dammon Engineering, Inc. and unless compensation has been paid in full to Dammon Engineering, Inc. for which they have been prepared and delivered without written consent of Dammon Engineering, Inc. Visual contact with these drawings or specifications shall constitute prima facie evidence of the acceptance of these restrictions.

SHEET TITLE:
BUILDING SECTIONS

DRAWING NUMBER:
A302