# DOOR SCHEDULE

| MK | WIDTH | HEIGHT | TYPE | THICK | DOOR MATERIAL | FRAME MATERIAL | FRAME TYPE | HEAD | JAMB | SILL | FR | HWR | REMARKS |
|---|---|---|---|---|---|---|---|---|---|---|---|---|---|
| 101A | 3'-0" | 7'-0" | FG | 1 3/4" | ALUM | ALUM | F4 | 21/A502 | 9/A502 & 10/A502 | 7/A502 | NR | 01 | |
| 101B | 3'-0" | 7'-0" | F | 1 3/4" | INSUL MTL | HM | F1 | 15/A502 | 6/A502 | 1/A502 | 45 MIN | 07 | |
| 102A | 3'-0" | 7'-0" | GG | 1 3/4" | ALUM | ALUM | F3 | 21/A502 | 10/A502 | 7/A502 | NR | 01 | |
| 103A | 3'-0" | 7'-0" | F | 1 3/4" | SC WOOD | HM | F2 | 13/A502 | 4/A502 | 8/A502 | 20 MIN | 02 | SMOKE TIGHT |
| 104A | 3'-0" | 7'-0" | F | 1 3/4" | SC WOOD | HM | F2 | 14/A502 | 5/A502 | 8/A502 | NR | 03 | |
| 105A | (2) 2'-0" | 7'-0" | LL | 1 3/4" | SC WOOD | HM | F2 | 14/A502 | 5/A502 | 8/A502 | NR | 06A | |
| 107A | 3'-0" | 7'-0" | F | 1 3/4" | SC WOOD | HM | F2 | 13/A502 | 4/A502 | 8/A502 | 20 MIN | 02 | SMOKE TIGHT |
| 109A | (2) 1'-6" | 7'-0" | LL | 1 3/4" | SC WOOD | HM | F2 | 14/A502 | 5/A502 | 8/A502 | NR | 06 | |
| 109B | (2) 1'-6" | 7'-0" | LL | 1 3/4" | SC WOOD | HM | F2 | 14/A502 | 5/A502 | 8/A502 | NR | 06 | |
| 109C | (2) 1'-6" | 7'-0" | LL | 1 3/4" | SC WOOD | HM | F2 | 14/A502 | 5/A502 | 8/A502 | NR | 06 | |
| 113A | 3'-0" | 7'-0" | F | 1 3/4" | SC WOOD | HM | F2 | 13/A502 | 4/A502 | 8/A502 | 20 MIN | 05 | SMOKE TIGHT |
| 114A | 3'-0" | 7'-0" | F | 1 3/4" | SC WOOD | HM | F2 | 14/A502 | 5/A502 | 8/A502 | NR | 04 | |
| 116A | 2'-4" | 7'-0" | F | 1 3/4" | SC WOOD | HM | F2 | 14/A502 | 5/A502 | 8/A502 | NR | 13 | |
| 117A | 14'-0" | 14'-0" | O2 | 1"± | INSUL MTL | MTL | N/A | 20/A502 | 19/A502 | 1/A502 | NR | 01 | SEE DOOR NOTES NO. 1 |
| 117B | 14'-0" | 14'-0" | O2 | 1"± | INSUL MTL | MTL | N/A | 20/A502 | 19/A502 | 1/A502 | NR | 01 | SEE DOOR NOTES NO. 1 |
| 117C | 12'-0" | 14'-0" | O2 | 1"± | INSUL MTL | MTL | N/A | 20/A502 | 19/A502 | 1/A502 | NR | 01 | SEE DOOR NOTES NO. 1 |
| 117D | 3'-0" | 7'-0" | F | 1 3/4" | INSUL MTL | HM | F2 | 18/A502 | 11/A502 | 2/A502 | NR | 12 | |
| 118A | 3'-0" | 7'-0" | L | 1 3/4" | METAL | HM | F2 | 12/A502 | 3//A502 | 7/A502 | NR | 08 | |
| 119A | 3'-0" | 7'-0" | L | 1 3/4" | METAL | HM | F2 | 12/A502 | 3//A502 | 7/A502 | NR | 03 | |
| 120A | 3'-0" | 7'-0" | L | 1 3/4" | METAL | HM | F2 | 12/A502 | 3//A502 | 7/A502 | NR | 09 | |
| 121A | 14'-0" | 14'-0" | O2 | 1"± | INSUL MTL | MTL | N/A | 20/A502 | 19/A502 | 1/A502 | NR | 01 | SEE DOOR NOTES NO. 1 |
| 121B | 14'-0" | 14'-0" | O2 | 1"± | INSUL MTL | MTL | N/A | 20/A502 | 19/A502 | 1/A502 | NR | 01 | SEE DOOR NOTES NO. 1 |
| 122A | 3'-0" | 7'-0" | L | 1 3/4" | MTL | HM | F2 | 17/A502 | 16/A502 | 7/A502 | NR | 09 | |
| 123A | 3'-0" | 7'-0" | L | 1 3/4" | MTL | HM | F2 | 17/A502 | 16/A502 | 7/A502 | NR | 09 | |
| 124A | - | - | - | - | - | - | - | - | - | - | - | - | NOT USED |
| 124B | 8'-0" | 7'-0" | O1 | 1"± | MTL | MTL | N/A | 20/A502 | 19/A502 | 1/A502 | NR | 01 | MANUAL OPERATION |

# WINDOW SCHEDULE

| MK | SIZE (WxH) | FRAME | TYPE | GLAZING | REMARKS |
|---|---|---|---|---|---|
| A | 3'-0"x4'-0" | ALUM | SINGLE HUNG | IMPACT | BLACK FRAME |
| B | 3'-2"x4'-0" | ALUM | FIXED | IMPACT | BLACK FRAME |
| C | 3'-0"x4'-0" | ALUM | SINGLE HUNG | IMPACT | BLACK FRAME |
| D | 3'-0"x4'-0" | ALUM | SINGLE HUNG | IMPACT | OBSCURE/TRANSLUCENT GLASS W/BLACK FRAME |
| E | 3'-0"X5'-6" | ALUM | SINGLE HUNG | IMPACT | BLACK FRAME |

NOTE; ALL EXTERIOR WINDOWS AND DOOR ASSEMBLES TO BE RATED FOR 140 MPH WINDS AND SHALL BE MISSILE IMPACT RESISTANT.

NOTE:
DOORS IN A REQUIRED MEANS OF EGRESS SERVING ANY ASSEMBLY AREA HAVING AN OCCUPANT LOAD OF 50 OR MORE PERSONS SHALL NOT BE EQUIPPED WITH A LATCH OR LOCK OTHER THAN PANIC HARDWARE OR FIRE EXIT HARDWARE.




10 DETAIL
SCALE: NTS — TYPICAL WINDOW SILL FLASHING




9 WINDOW DETAIL
SCALE: 1 1/2" = 1'-0" — SILL

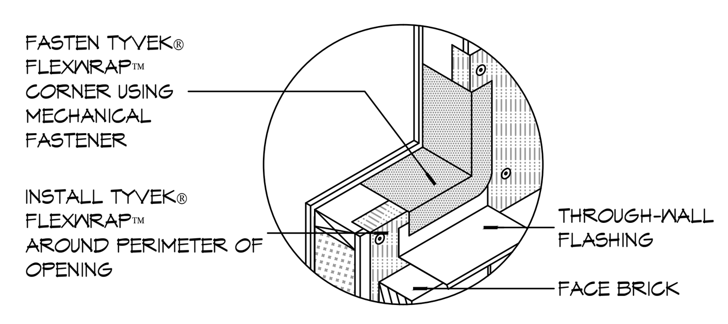


8 WINDOW DETAIL
SCALE: 1 1/2" = 1'-0" — JAMB

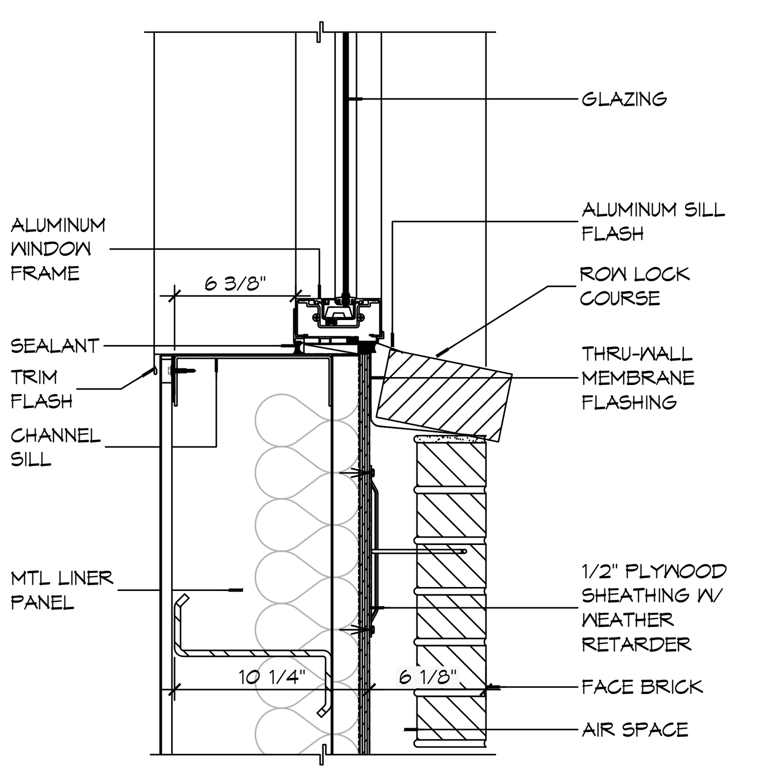


7 WINDOW DETAIL
SCALE: 1 1/2" = 1'-0" — HEAD

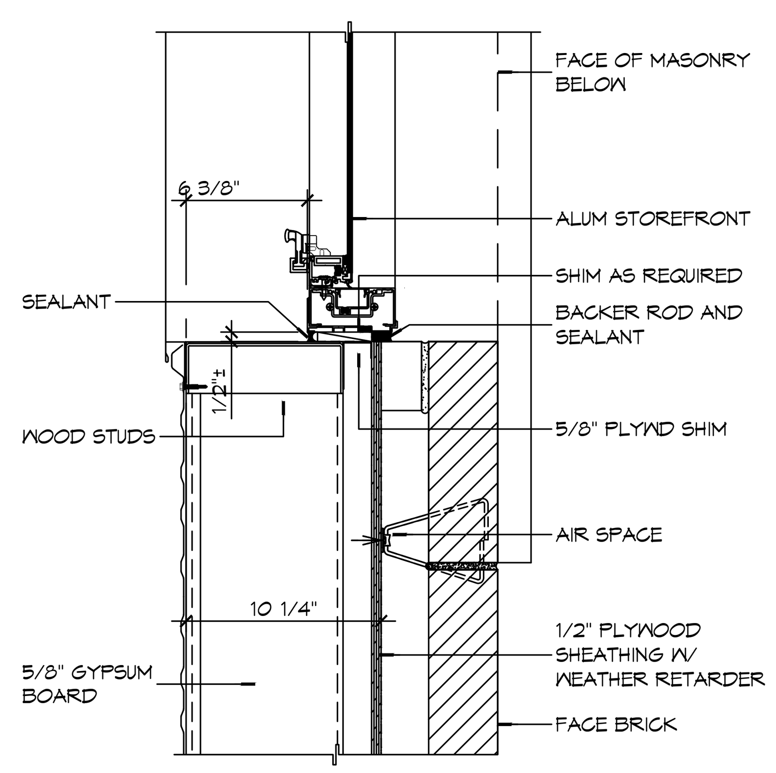


6 WINDOW DETAIL
SCALE: 1 1/2" = 1'-0" — SILL

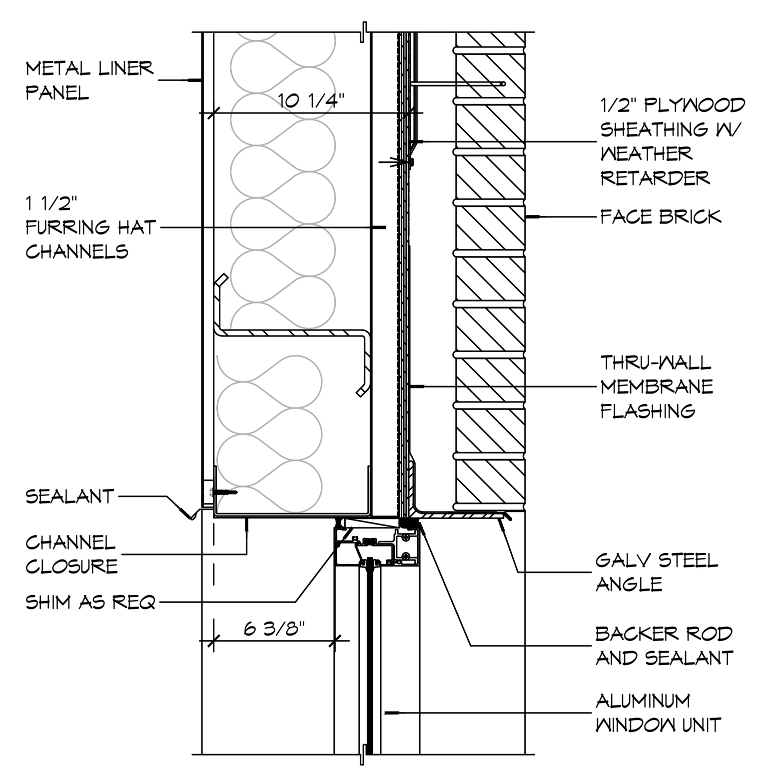


5 WINDOW DETAIL
SCALE: 1 1/2" = 1'-0" — JAMB

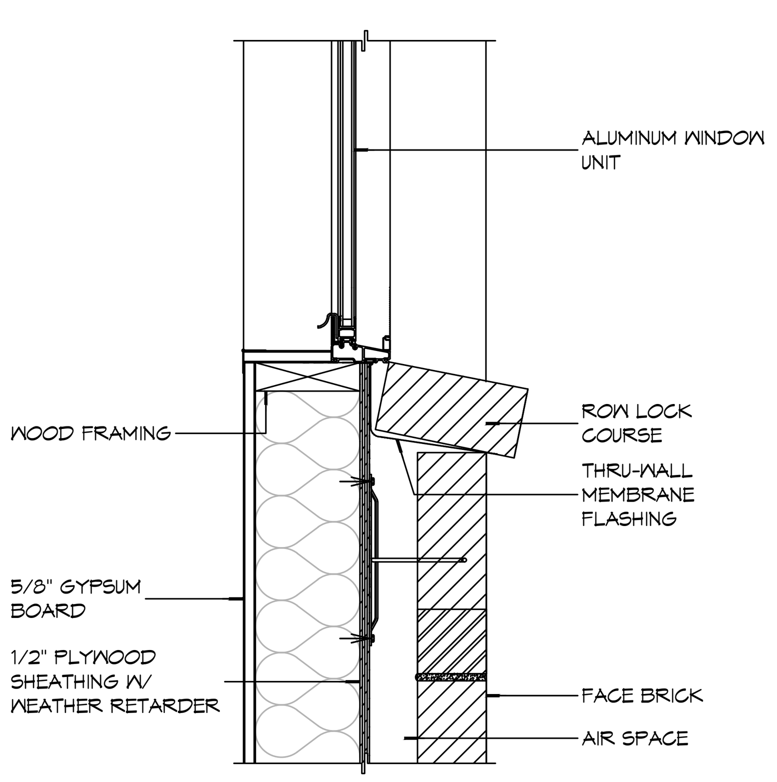


4 WINDOW DETAIL
SCALE: 1 1/2" = 1'-0" — HEAD

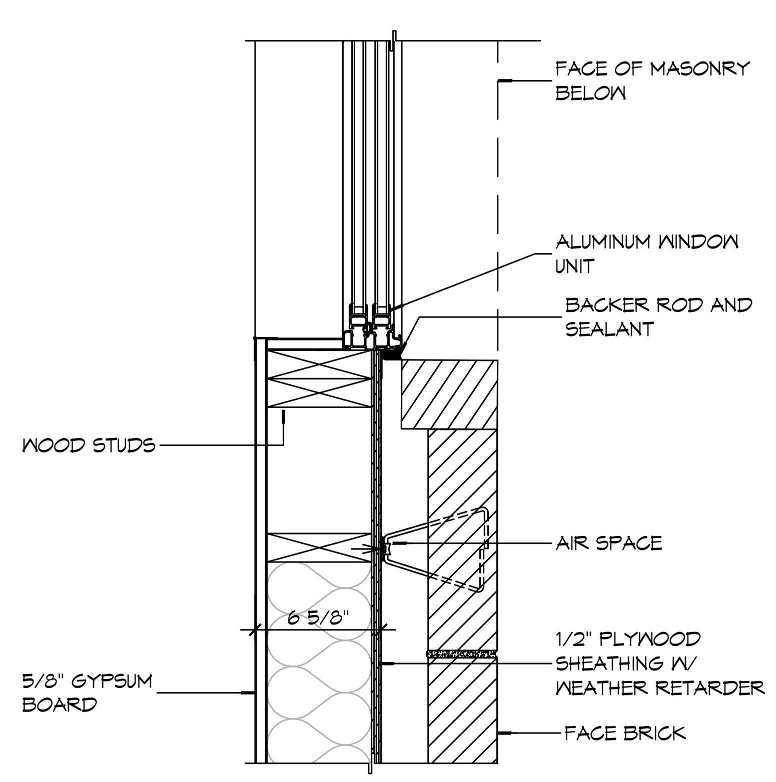


3 WINDOW TYPES
SCALE: 1/2" = 1'-0"

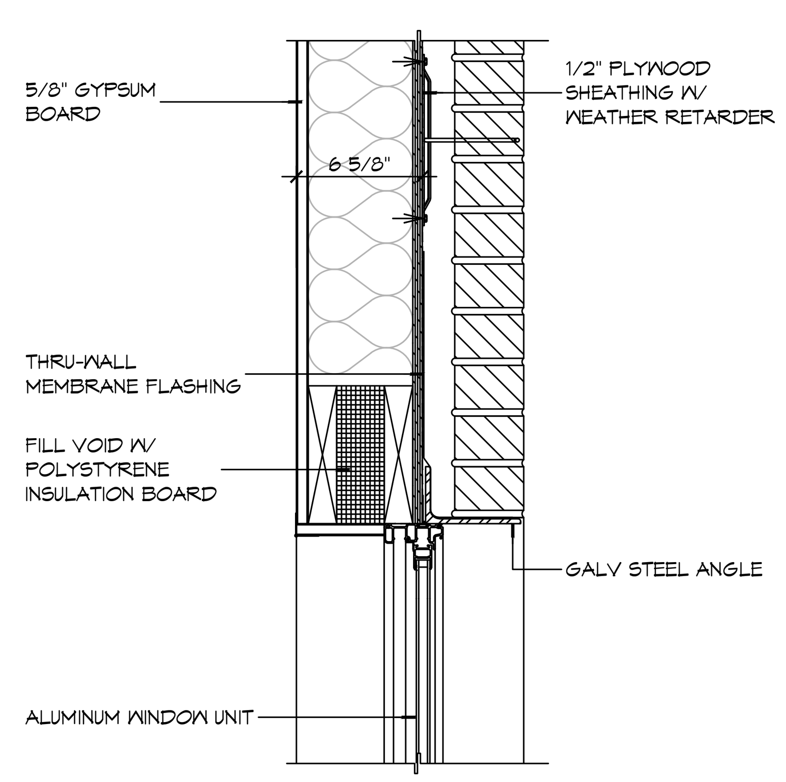


2 DOOR TYPES
SCALE: NTS

## GENERAL OPENING SCHEDULE NOTES

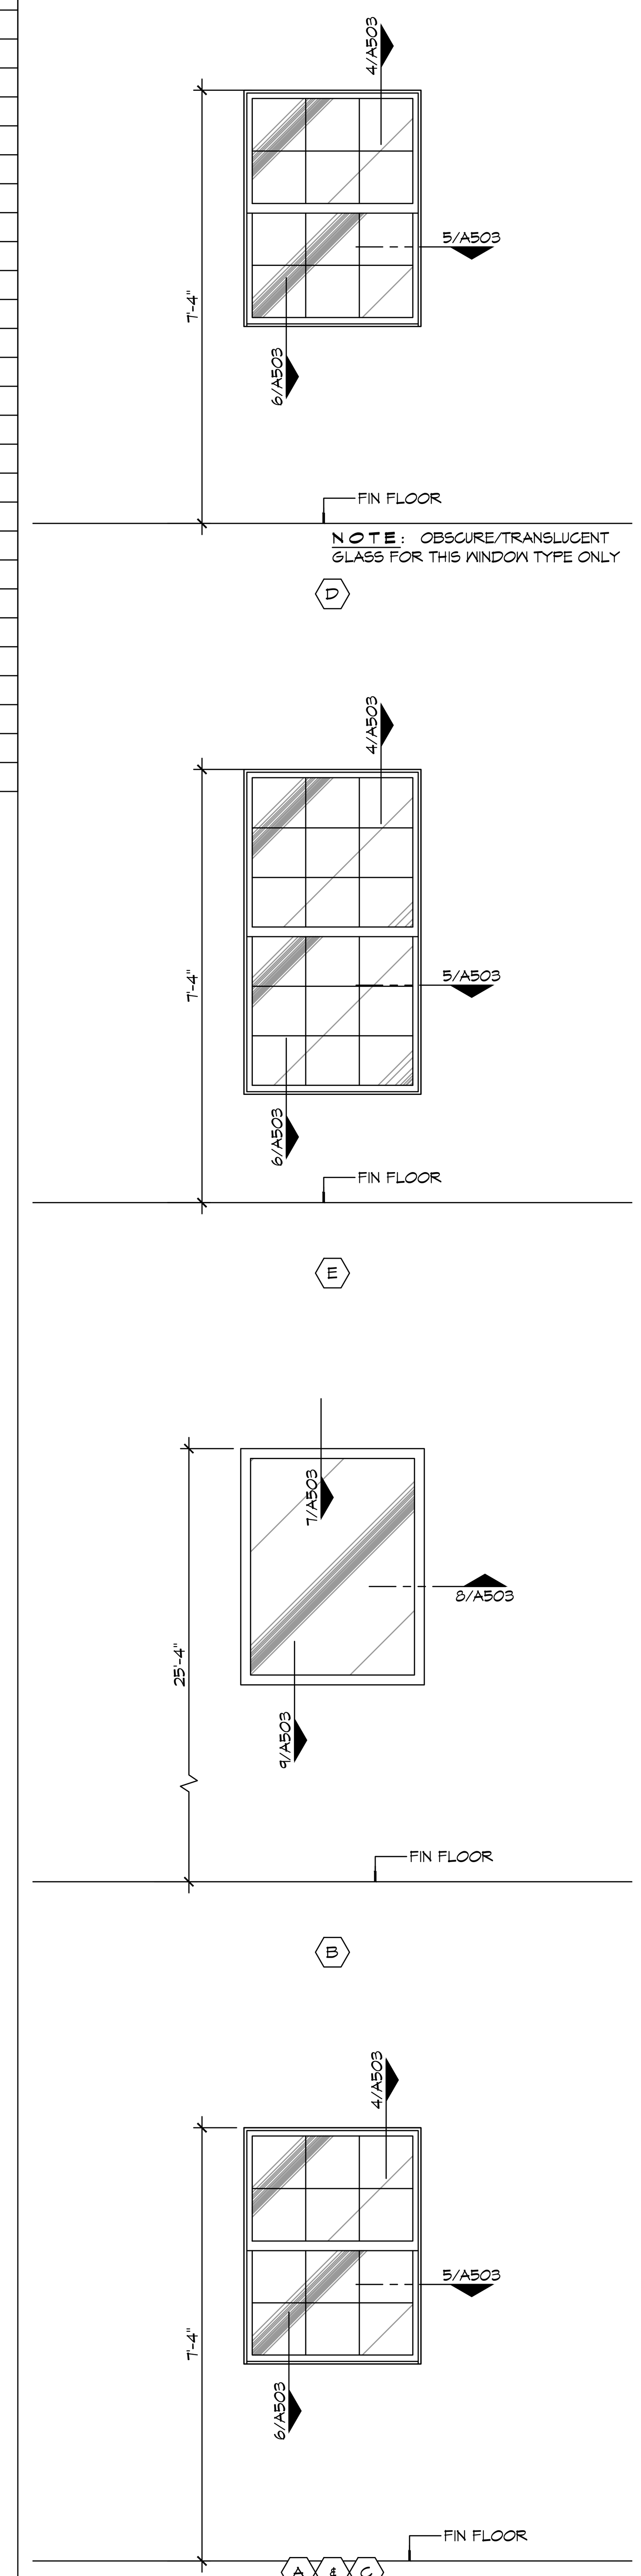1. CONTRACTOR SHALL VERIFY ROUGH OPENING DIMENSIONS WITH MANUFACTURER'S REQUIREMENTS PRIOR TO CONSTRUCTION.
2. ALL EGRESS DOORS SHALL BE READILY OPENABLE FROM THE EGRESS SIDE WITHOUT THE USE OF A KEY OR SPECIAL KNOWLEDGE OR EFFORT.
3. ALL DOORS NOT SPECIFIED TO RECEIVE A THRESHOLD SHALL HAVE A 3/4" UNDERCUT UNLESS NOTED OTHERWISE.
4. DO NOT PAINT OVER FIRE-RATED LABELS, TAGS, EMBOSSING, ETC. ON DOOR FRAMES OR DOORS.
5. INSTALL WINDOWS, DOORS AND BRICK VENEER PER CODE.

## DOOR NOTES

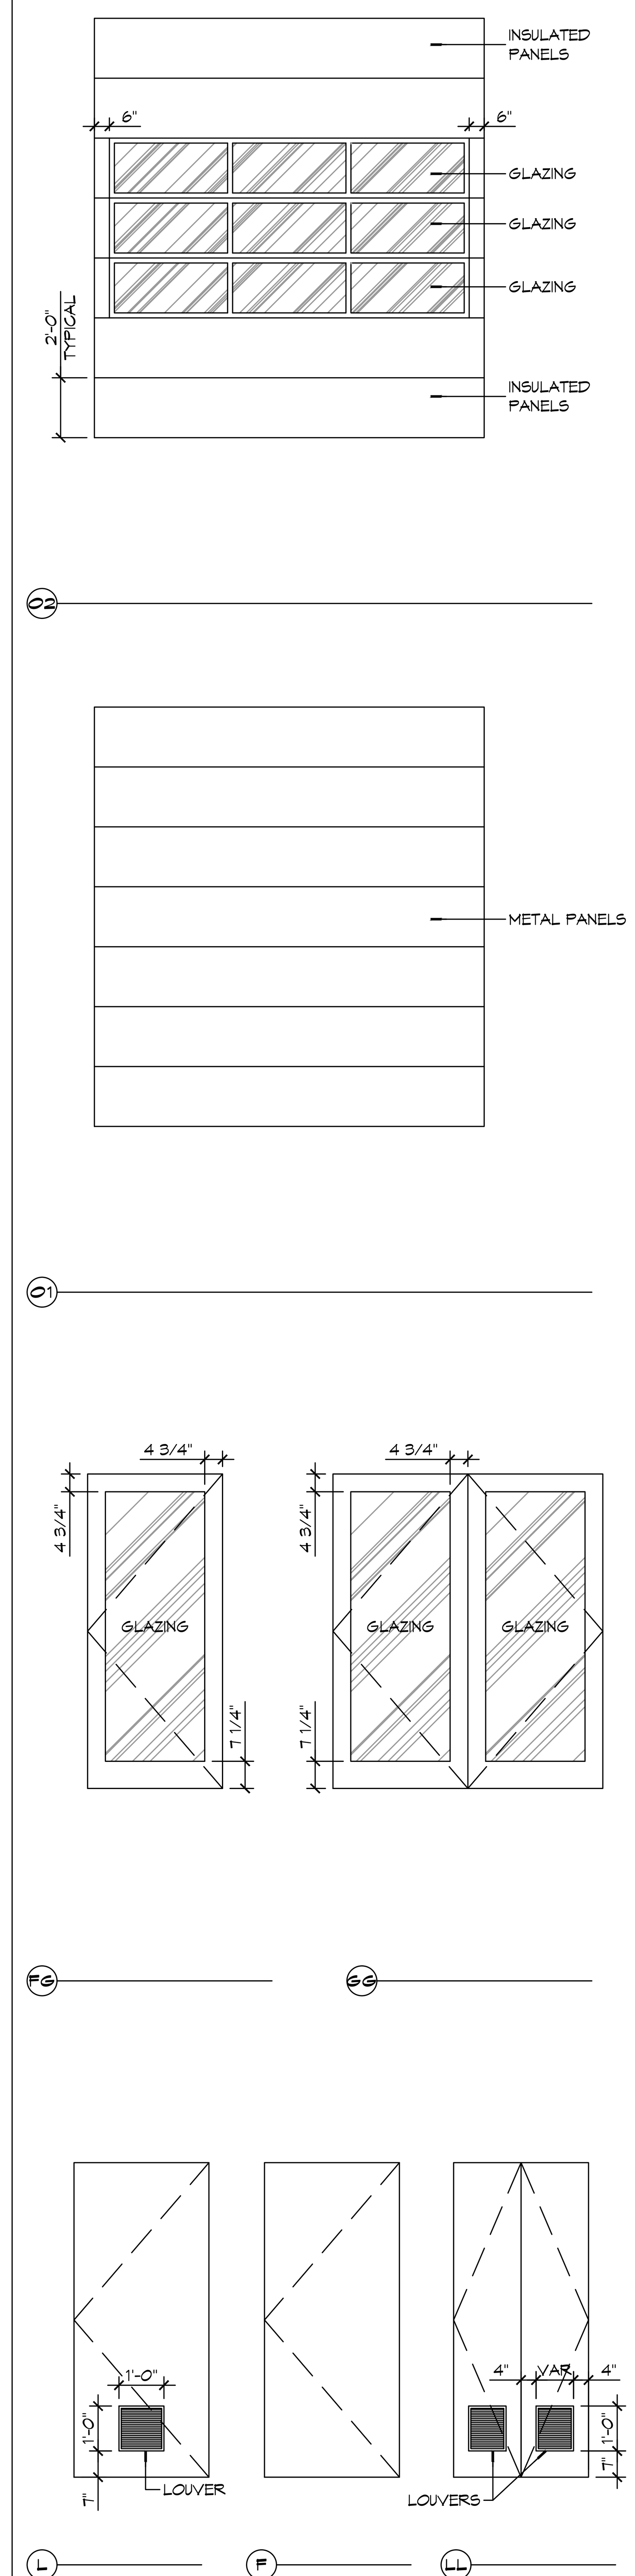1. DOOR WIDTH REFERS TO MASONRY OPENING - COORDINATE UNIT WIDTH WITH JAMB DETAIL AND MANUFACTURER'S REQUIREMENTS.
2. PROVIDE 3/4" DOOR UNDERCUT AT ALL INTERIOR DOORS NOT EQUIPPED WITH A THRESHOLD OR WHERE NOTED OTHERWISE.




1 FRAME TYPES
SCALE: NTS

DAMMON ENGINEERING, INC.
LOUISIANA & MISSISSIPPI
www.dammonengineering.com
info@dammonengineering.com
PH: 985.649.5832
Chief Engineer: Brian Mistich, PE
554 Old Spanish Trail
Slidell, LA 70458

| # | DESCRIPTION | DATE |
|---|---|---|
| REVISIONS | | |

SEAL:

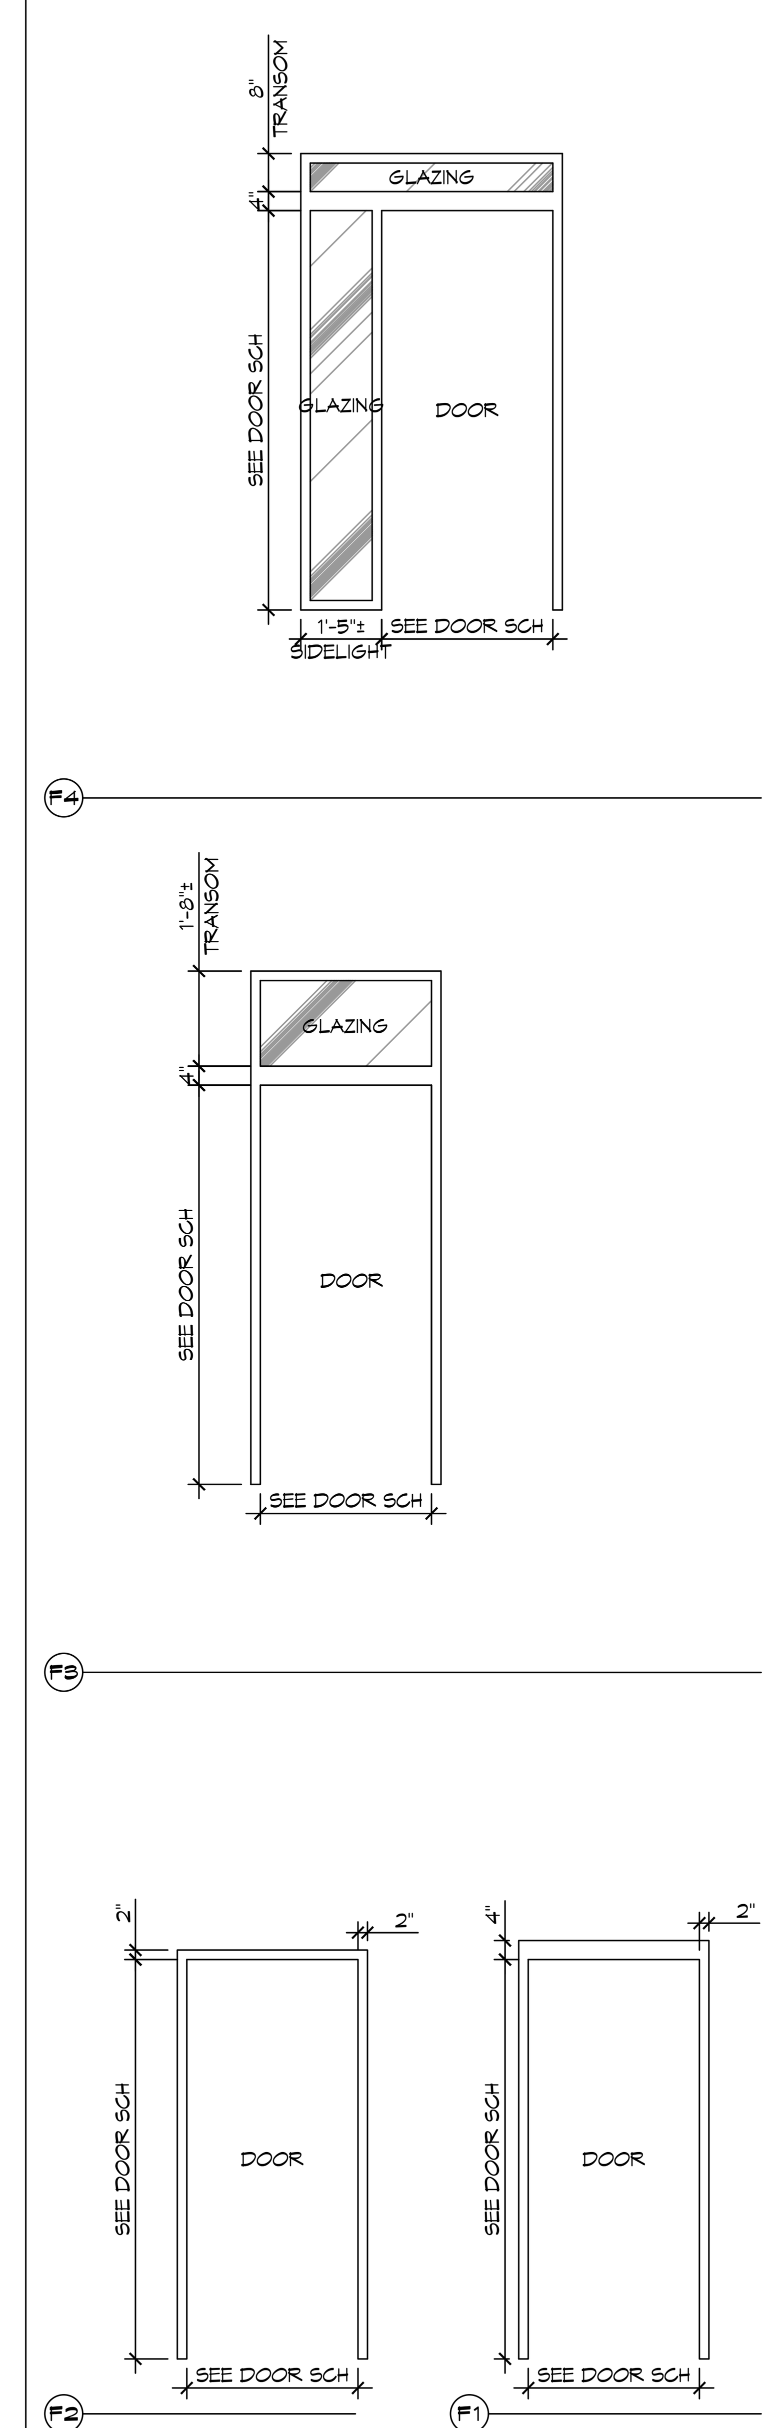NEW FIRE STATION #10
ST. TAMMANY FIRE PROTECTION DISTRICT NO. 1

2745 LAKESHORE VISTA BLVD
SLIDELL, LA 70461

| JOB No: | 2519 | DATE: | 12-03-2025 |
|---|---|---|---|
| DRAWN BY: | CKD | CHECKED BY: | JMS |

The above drawings and specifications, designs and arrangements represented thereby are and shall remain the property of Dammon Engineering, and no part thereof shall be copied, disclosed to others, or used in connection with any work or project other than the specific project for which the have been prepared and developed without written consent of Dammon Engineering. Visual contact with these drawings or specifications shall constitute conclusive evidence of acceptance of these restrictions.

SHEET TITLE:
DOOR AND WINDOW SCHEDULES, DOOR, WINDOW TYPES, & WINDOW DETAILS

DRAWING NUMBER:
A503