FILE NAME: J:\-- Documents\2019 - The Station #10\Drawings\Current Drawings\S103 Roof Framing Plan & Details.dwg PLOT DATE & TIME: Wednesday, December 3, 2025, 3:23:37 PM

GENERAL ROOF FRAMING NOTES

1. REFER TO EXTERIOR ELEVATIONS AND ROOF PLAN FOR INDICATED ROOF PITCH.
2. ALL RAFTERS SHALL BE SPACED AT 24 INCHES OC UNLESS NOTED OTHERWISE.
3. PROVIDE BLOCKING FOR SUPPORT OF ALL ROOF PENETRATIONS.
4. PROVIDE MINIMUM 2x6 HORIZONTAL COLLAR BRACING AT 1/3 POINT OF ATTIC SPACED AT FOUR FEET ON CENTER MAXIMUM.
5. ALL RAFTER ENDS SHALL BE CUT TO TO FIT FLUSH AGAINST RIDGE BOARD/BEAM TO PROVIDE A SOLID BEARING POINT.
6. ALL STRUTS AND PURLINS TO PROVIDE BRACING FOR RAFTERS SHALL NOT BE LESS THAN 45 DEGREES MEASURED FROM THE HORIZONTAL AND SHALL NOT EXCEED 8 FEET IN HEIGHT. ALL BRACING SHALL BE SUPPORTED ON A BEARING WALL.
7. WHERE A CONTINUOUS PURLIN IS PROVIDED IT SHALL NOT BE LESS THAN THE SIZE OF THE RAFTER IT IS SUPPORTING.
8. WHERE RAFTERS EXCEED 2x6 AT BUILDING PERIMETER PROVIDE 2x6 RAFTER TAILS TO MATCH ROOF OVERHANG DETAILS SHOWN ELSEWHERE IN THIS SET.

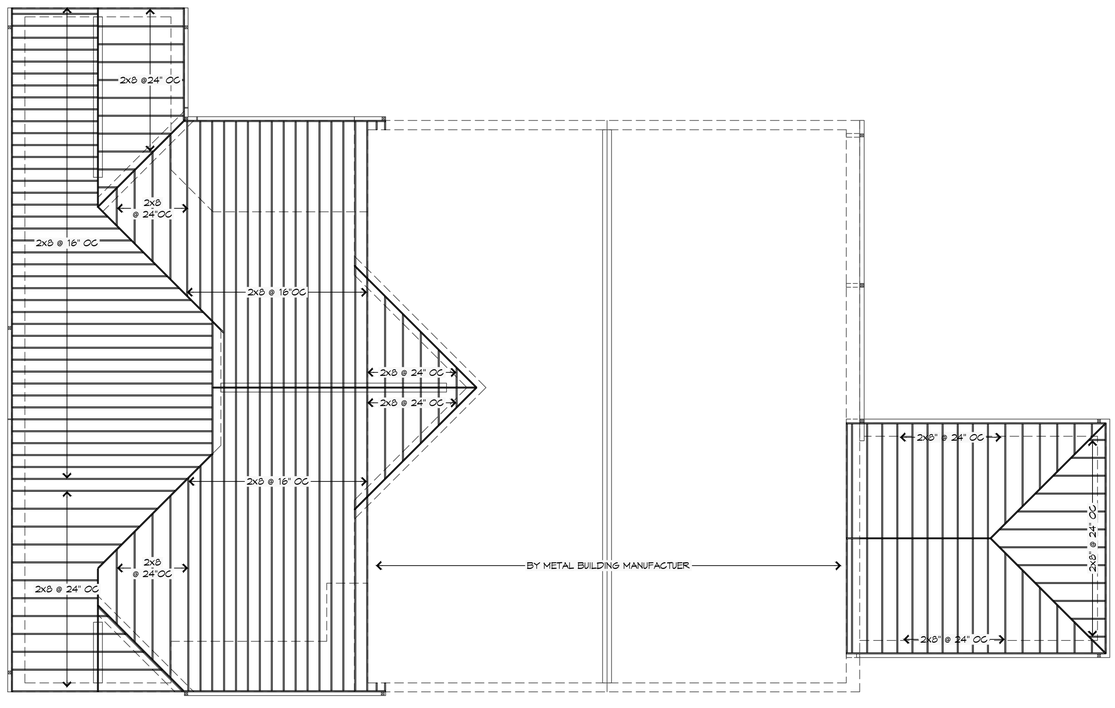

1 / S103 | S103 — ROOF FRAMING PLAN

SCALE: 1/8" = 1'-0"

DAMMON ENGINEERING, INC.
LOUISIANA & MISSISSIPPI
www.dammonengineering.com
info@dammonengineering.com
PH: 985.649.5832

Chief Engineer: Brian Mistich, PE
5267 Oak Leaves Trail
Slidell, LA 70458

REVISIONS

#	DESCRIPTION	DATE

SEAL:

STATE OF LOUISIANA
BRIAN A. MISTICH
License No. 30187
PROFESSIONAL ENGINEER

NEW FIRE STATION #10
ST. TAMMANY FIRE PROTECTION DISTRICT No. 1
2145 LAKESHORE VISTA BLVD
SLIDELL, LA 70461

JOB No:	2519
DATE:	12-03-2025
DRAWN BY:	GKD
CHECKED BY:	BAM

These plans and specifications, and copies thereof, shall not be used except with the written permission of Dammon Engineering, Inc. and shall remain the property of Dammon Engineering, Inc. and shall not be loaned, copied or reproduced in any form or manner whatsoever nor assigned to any third party without first obtaining the expressed written permission and consent of Dammon Engineering, Inc. Any unauthorized use of these plans and specifications will be at the user's sole risk and without liability to Dammon Engineering, Inc. and the user shall indemnify and hold harmless Dammon Engineering, Inc. from all claims, damages, losses, expenses, including attorney's fees arising out of or resulting therefrom. Visual contact with these plans and specifications shall constitute prima facie evidence of the acceptance of these restrictions.

SHEET TITLE:
ROOF FRAMING AND DETAILS

DRAWING NUMBER:
S103

SHEET No: 14 of 37