FILE NAME: J:\- Dammon\2019 - Fire Station #10\Drawings\Current Drawings\A501 & A302 Building Sections.dwg PLOT DATE & TIME: Wednesday, January 7, 2026 11:20:13 AM

GENERAL SHEET NOTES

1. COORDINATE ATTIC ACCESS PANEL LOCATION WITH MEZZANINE HVAC EQUIPMENT AND DUCTWORK.
2. COORDINATE ATTIC ACCESS PANEL DIMENSIONS WITH LARGEST EQUIPMENT COMPONENT LOCATED IN ATTIC SPACE IT SERVES.

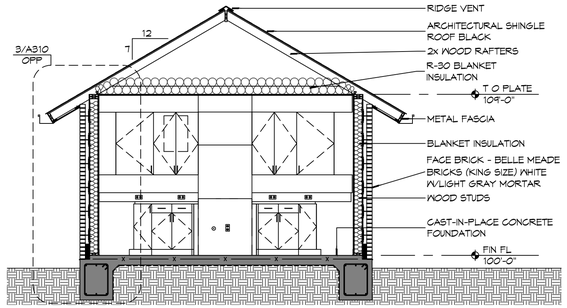

4 BUILDING SECTION

SCALE: 1/4" = 1'-0"

KITCHEN

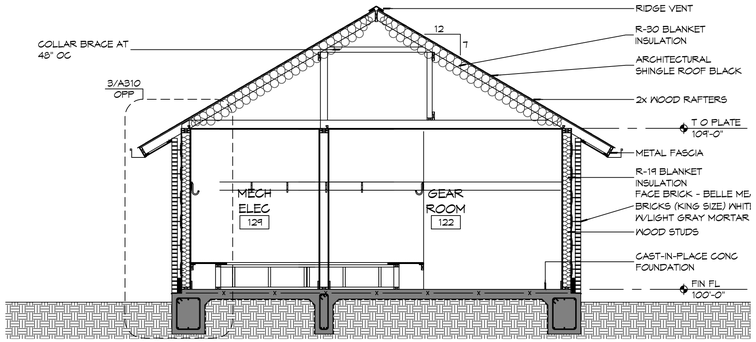

3 BUILDING SECTION

SCALE: 1/4" = 1'-0"

GEAR ROOM/MECHANICAL ELECTRICAL

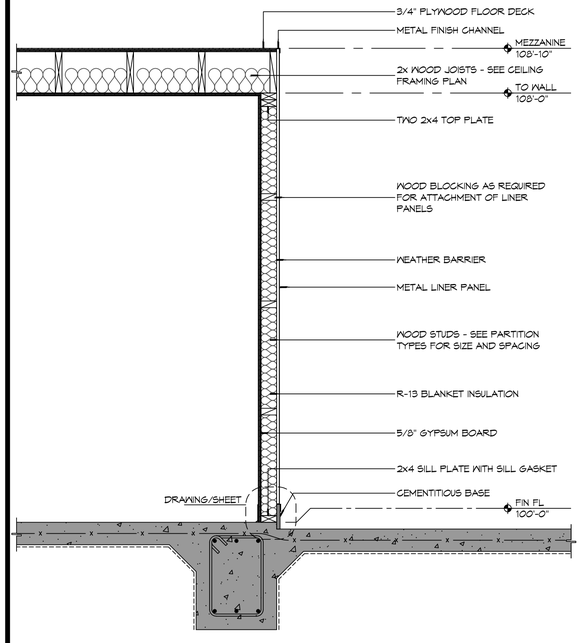

2 WALL SECTION

SCALE: 3/4" = 1'-0"

MEZZANINE

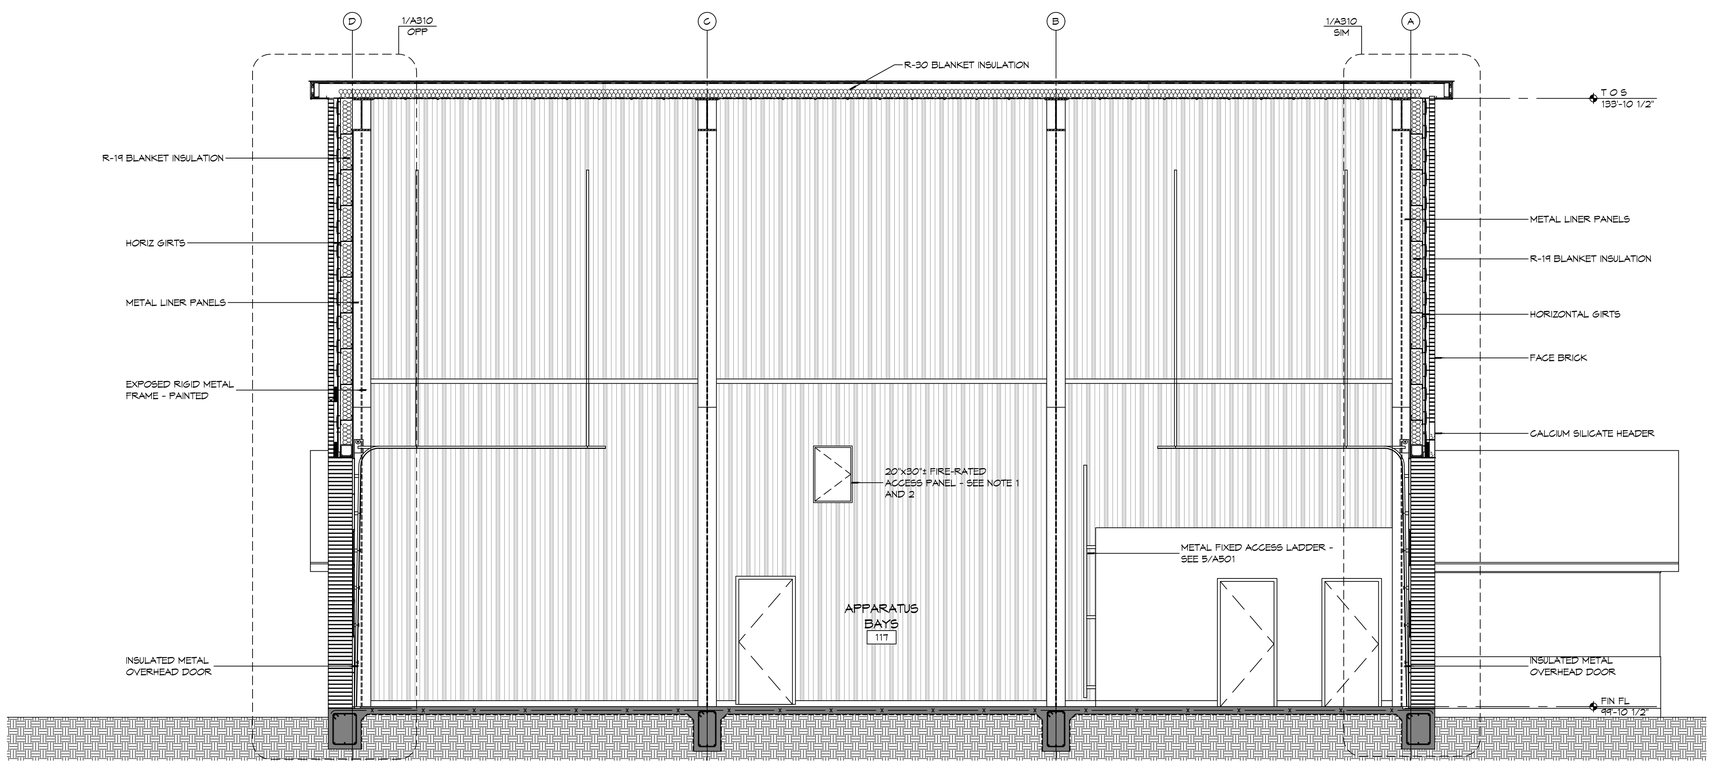

1 BUILDING SECTION

SCALE: 1/4" = 1'-0"

APPARATUS BAY

DAMMON ENGINEERING, INC.
LOUISIANA & MISSISSIPPI
www.dammonengineering.com
info@dammonengineering.com
PH: 985.649.3832

Chief Engineer: Brian Mistich, PE
501 Cross Creek Trail
Slidell, LA 70458

#	DESCRIPTION	REVISIONS	DATE

SEAL:

NEW FIRE STATION #10
ST. TAMMANY FIRE PROTECTION DISTRICT NO. 1
21145 LAKESHORE VISTA BLVD
SLIDELL, LA 70461

JOB No:	2514	DATE:	12-03-2025
DRAWN BY:	CKD	CHECKED BY:	JMS

All ideas, designs and plans indicated or represented by this drawing are and shall remain the property of Dammon Engineering, and no part thereof shall be used, loaned or reproduced without written consent of Dammon Engineering. This drawing is not to be used on any project for which it has been prepared and developed without written consent of Dammon Engineering. Visual contact with these drawings shall constitute prima facie evidence of the acceptance of these restrictions.

SHEET TITLE:
BUILDING SECTIONS

DRAWING NUMBER:
A302

SHEET No: 22 of 37