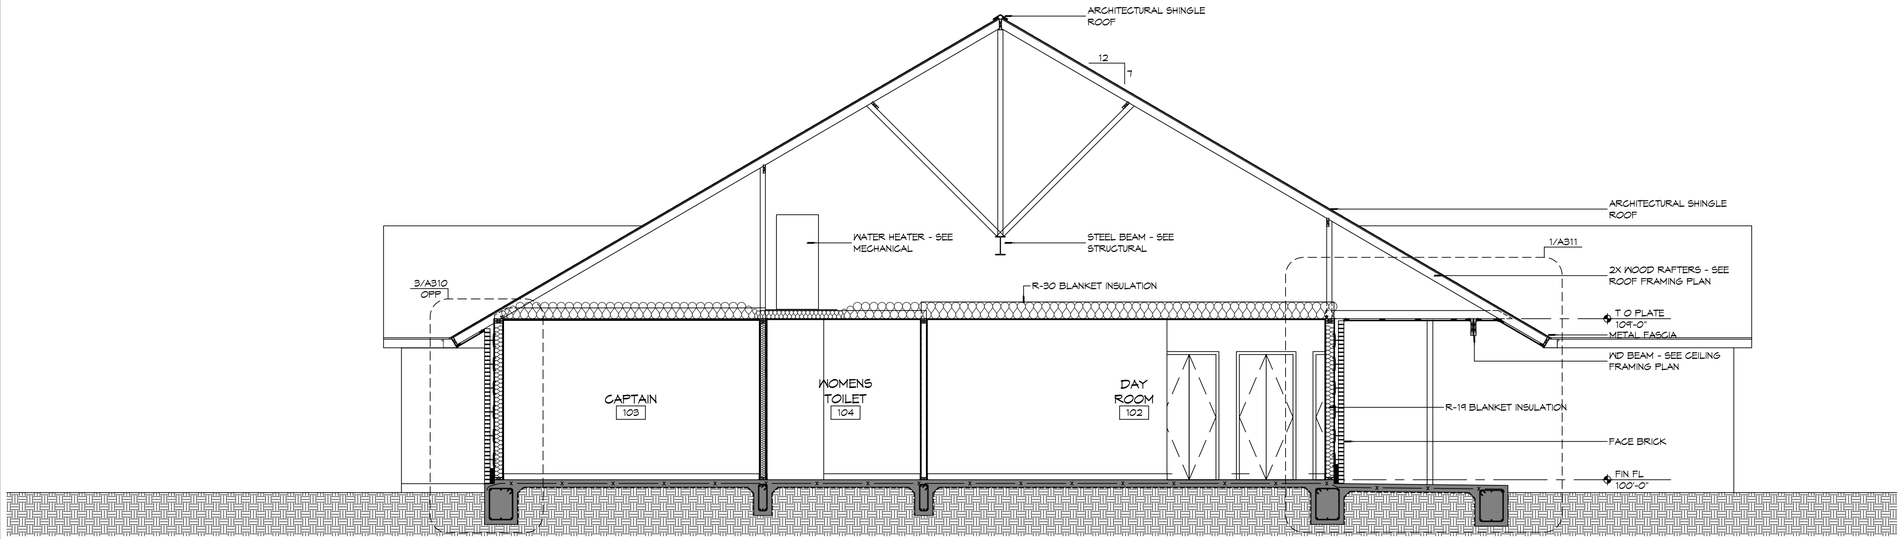

2 BUILDING SECTION
SCALE: 1/4" = 1'-0"

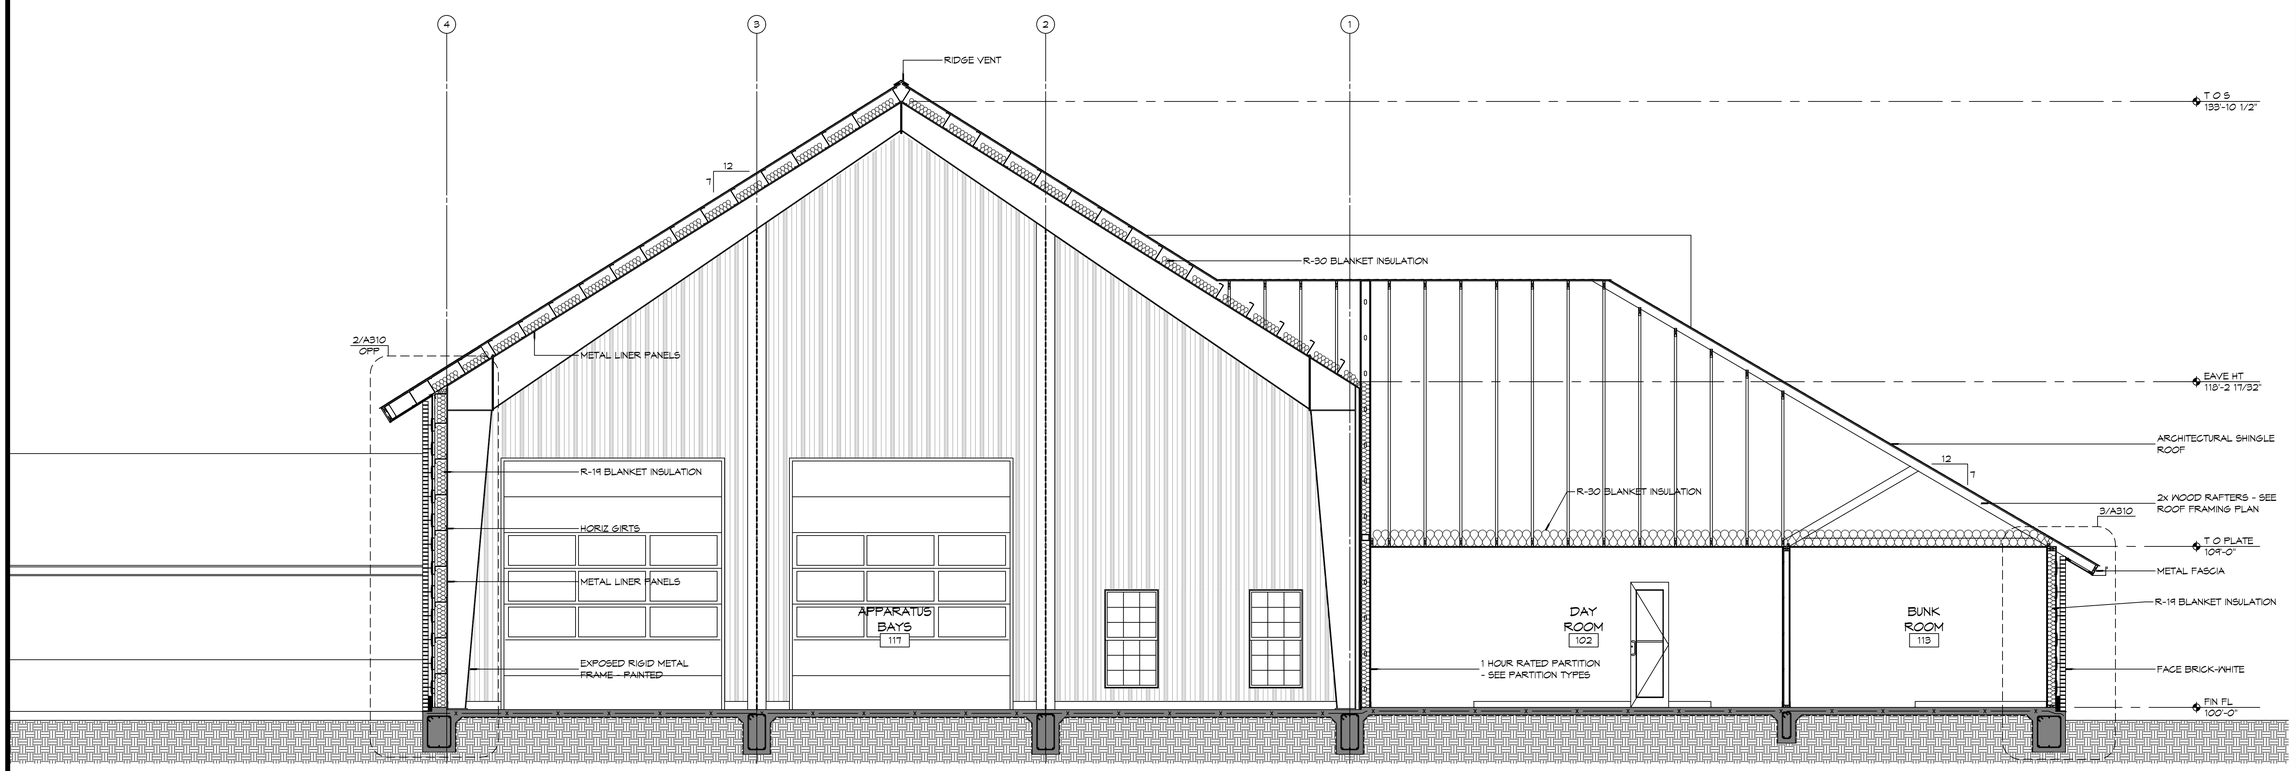

1 BUILDING SECTION
SCALE: 1/4" = 1'-0"

DAMMON ENGINEERING, INC.
LOUISIANA & MISSISSIPPI
www.dammonengineering.com
info@dammonengineering.com
PH: 985.649.5832
Chief Engineer: Brian Mistich, PE
5500 Oakwood Trail
Slidell, LA 70458

#	DESCRIPTION	DATE
	REVISIONS	

SEAL:

NEW FIRE STATION #10
ST. TAMMANY FIRE PROTECTION DISTRICT NO. 1

2145 LAKESHORE VISTA BLVD
SLIDELL, LA 70461

JOB No:	2514	DATE:	12-03-2025
DRAWN BY:	CKD	CHECKED BY:	JMS

THIS DRAWING AND SPECIFICATION IS THE PROPERTY OF DAMMON ENGINEERING, INC. AND SHALL NOT BE REPRODUCED IN WHOLE OR IN PART WITHOUT THE WRITTEN PERMISSION OF DAMMON ENGINEERING, INC. ANY REPRODUCTION OF THIS DRAWING WITHOUT THE WRITTEN PERMISSION OF DAMMON ENGINEERING, INC. IS A VIOLATION OF THE LAW OF THE STATE OF LOUISIANA. THIS DRAWING IS TRANSMITTED TO YOU FOR YOUR USE ON THE PROJECT FOR WHICH IT HAS BEEN PREPARED AND SUBMITTED UPON WRITTEN REQUEST. ANY OTHER USE OR REUSE BY ANY ENTITY FOR ANY OTHER PURPOSE IS PROHIBITED WITHOUT THE WRITTEN CONSENT OF DAMMON ENGINEERING, INC.

SHEET TITLE:
BUILDING SECTIONS

DRAWING NUMBER:
A301

FILE NAME: J:\- Dammon\2514 - Fire Station #10\Drawings\Current Drawings\A301 & A302-Building Sections.dwg PLOT DATE & TIME: Wednesday, January 7, 2026 11:05:57 AM

GENERAL SHEET NOTES

1. COORDINATE ATTIC ACCESS PANEL LOCATION WITH MEZZANINE HVAC EQUIPMENT AND DUCTWORK.
2. COORDINATE ATTIC ACCESS PANEL DIMENSIONS WITH LARGEST EQUIPMENT COMPONENT LOCATED IN ATTIC SPACE IT SERVES.

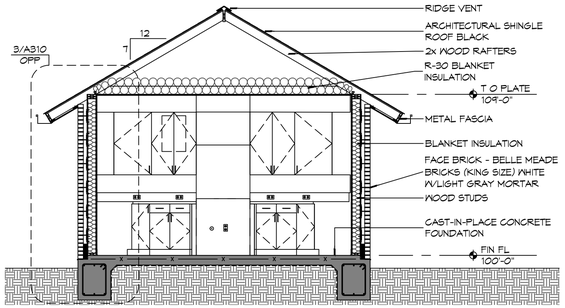

4 BUILDING SECTION
SCALE: 1/4" = 1'-0"
KITCHEN

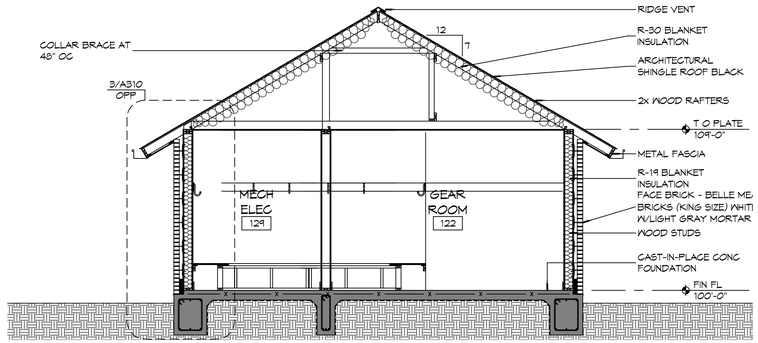

3 BUILDING SECTION
SCALE: 1/4" = 1'-0"
GEAR ROOM/MECHANICAL ELECTRICAL

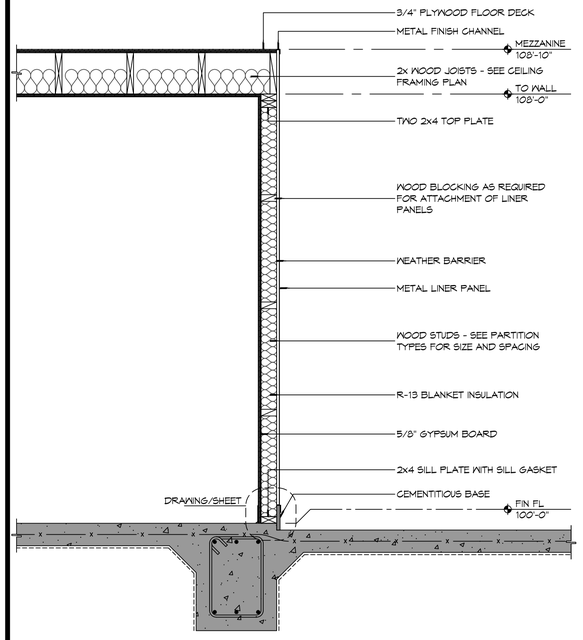

2 WALL SECTION
SCALE: 3/4" = 1'-0"
MEZZANINE

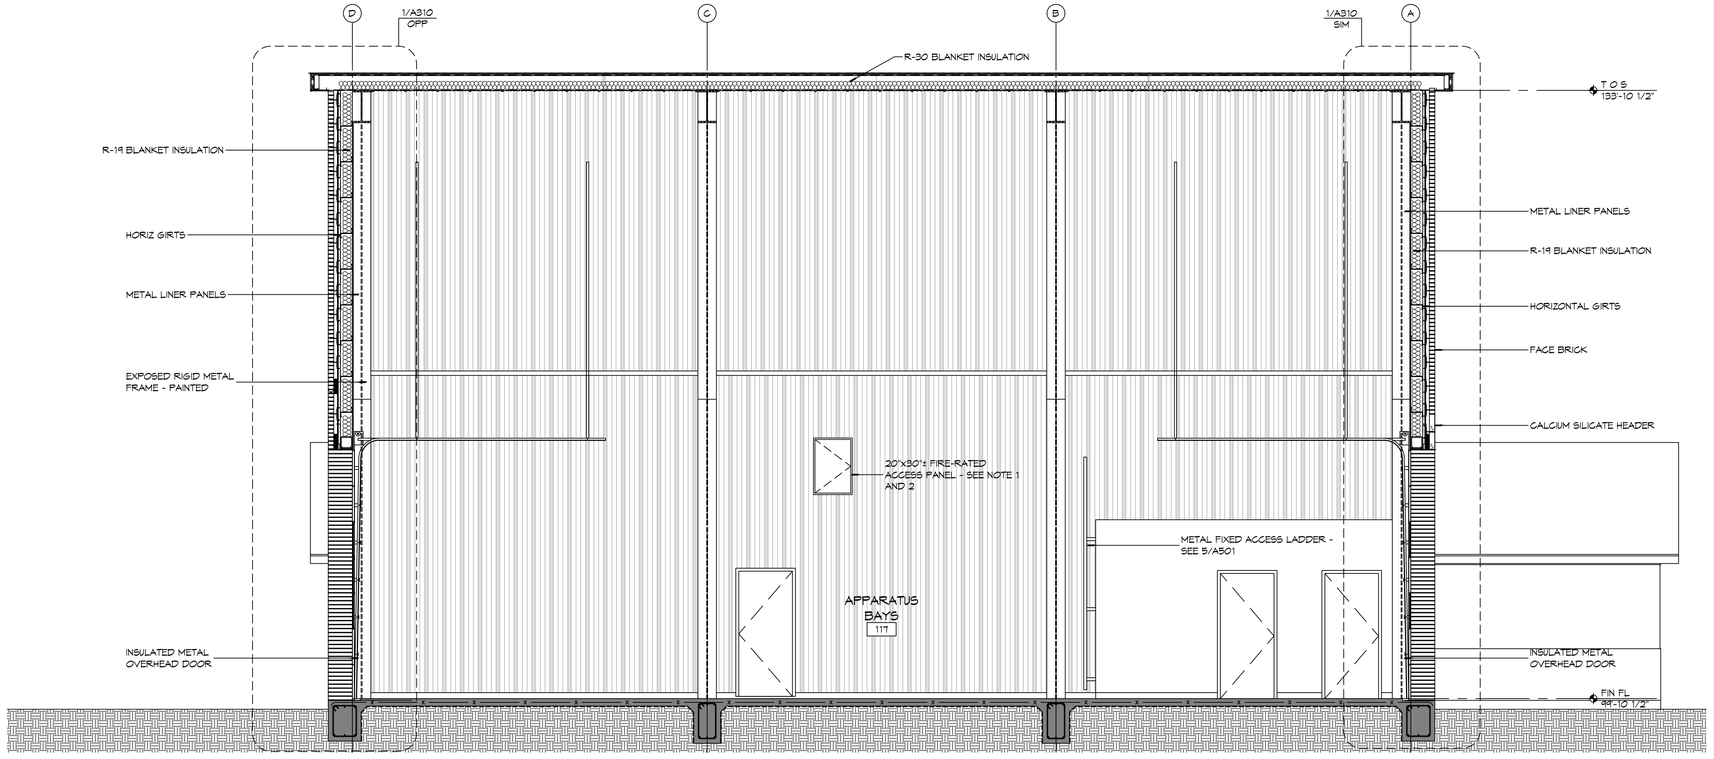

1 BUILDING SECTION
SCALE: 1/4" = 1'-0"
APPARATUS BAY

DAMMON ENGINEERING, INC.
LOUISIANA & MISSISSIPPI
www.dammonengineering.com
info@dammonengineering.com
PH: 985.649.5832
Chief Engineer: Brian Mistich, PE
5540 Oakwood Trail
Slidell, LA 70458

#	DESCRIPTION	DATE

REVISIONS

SEAL:

NEW FIRE STATION #10
ST. TAMMANY FIRE PROTECTION DISTRICT NO. 1

2145 LAKESHORE VISTA BLVD
SLIDELL, LA 70461

JOB No:	25-19	DATE:	12-03-2025
DRAWN BY:	CKD	CHECKED BY:	JMS

THIS DOCUMENT IS THE PROPERTY OF DAMMON ENGINEERING, INC. AND SHALL NOT BE REPRODUCED IN WHOLE OR IN PART WITHOUT PERMISSION. THIS DOCUMENT IS NOT TO BE USED FOR ANY PURPOSE OTHER THAN THE PROJECT FOR WHICH IT WAS PREPARED AND DELIVERED. ANY OTHER USE OR REUSE IS PROHIBITED WITHOUT WRITTEN CONSENT OF DAMMON ENGINEERING, INC. THE PROJECT OWNER MAY USE THIS DOCUMENT FOR ANY PURPOSE RELATED TO THE PROJECT FOR WHICH IT WAS PREPARED AND DELIVERED.

SHEET TITLE:
BUILDING SECTIONS

DRAWING NUMBER:
A302

SHEET No: 22 of 37

FILE NAME: J:\~ Dammon\2019 - Fire Station #10\Drawings\Current Drawings\A301 & A302-Building Sections.rvt PLOT DATE & TIME: Wednesday, January 7, 2026 11:05:13 AM