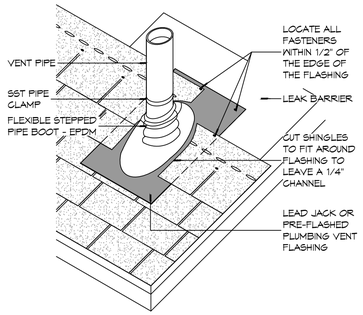

D PLUMBING VENT FLASHING

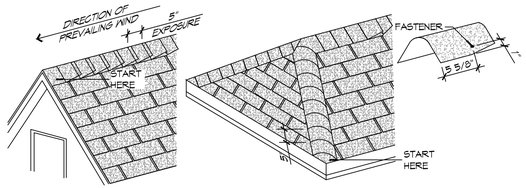

C RIDGE CAP SHINGLES

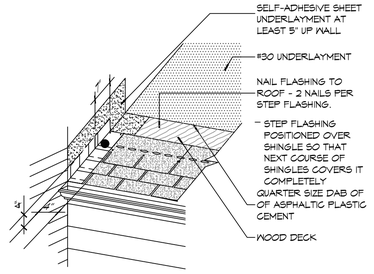

B STEP FLASHING

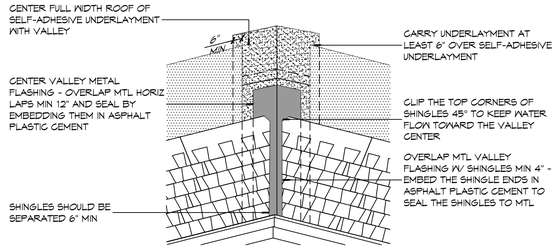

A VALLEY FLASHING

3 TYPICAL ROOF DETAILS

SCALE: 1" = 1'-0"

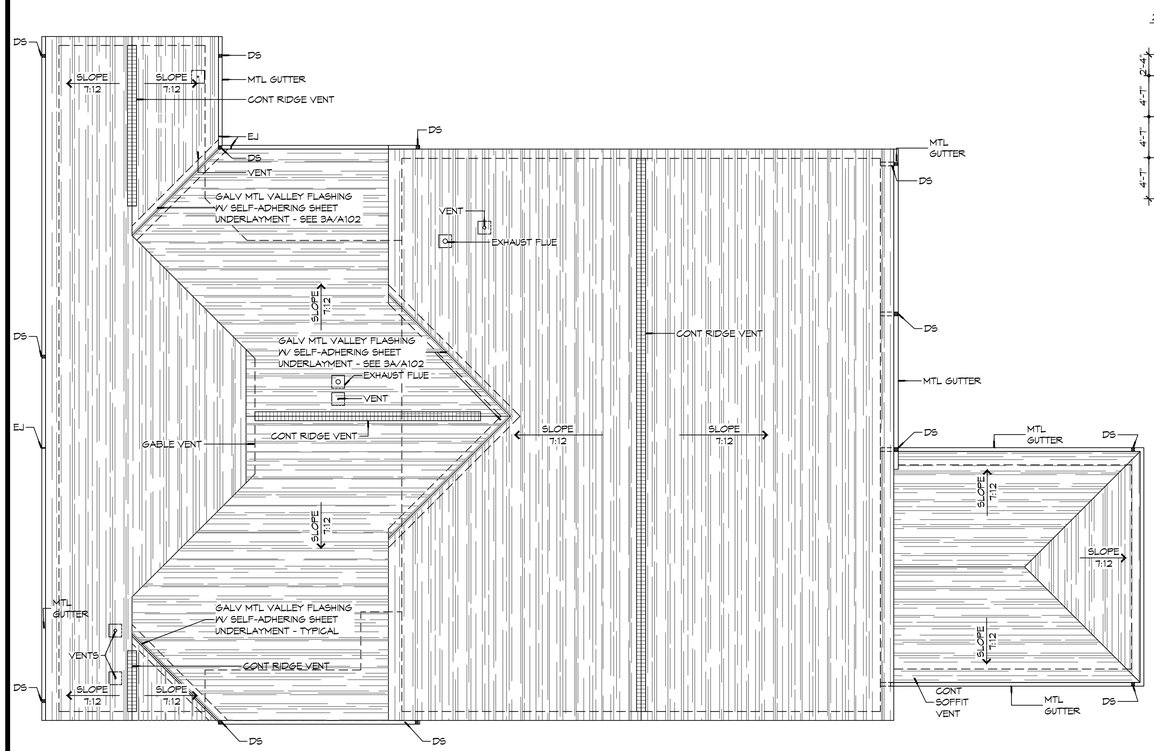

N

2 ROOF PLAN

SCALE: 1/8" = 1'-0"

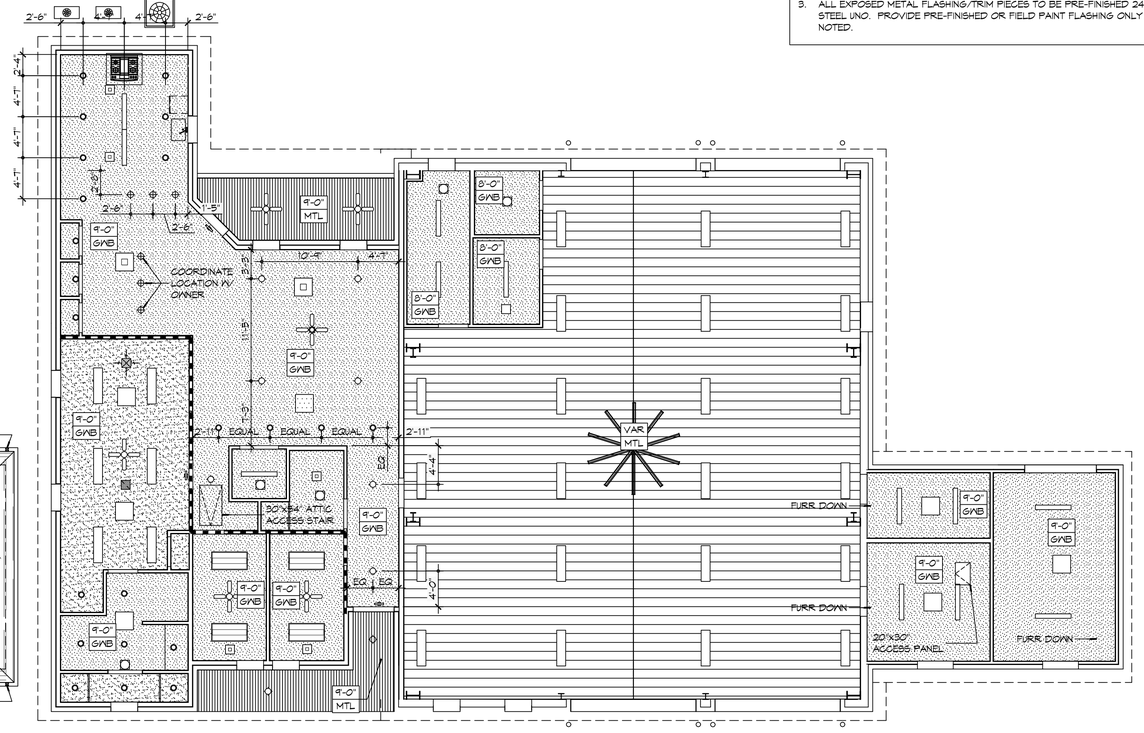

N

1 REFLECTED CEILING PLAN

SCALE: 1/8" = 1'-0"

RCP NOTES

1. ALL CEILING HEIGHTS INDICATED ARE APPROXIMATE. ACTUAL CEILING HEIGHT TO BE DETERMINED BY STRUCTURE ELEVATION AND CEILING ASSEMBLY THICKNESS. INDICATED HEIGHT IS MEASURED ABOVE FINISH FLOOR (AFF.)
2. REFER TO SHEET A501 FOR WALL/PARTITION ASSEMBLY AND INFORMATION.
3. SEE SHEET E102 FOR LIGHT FIXTURE TYPES. SEE SHEETS M101 & M102FOR DIFFUSER AND GRILLE TYPES.
4. REFER TO INTERIOR ELEVATIONS FOR MOUNTING HEIGHT OF WALL MOUNTED LIGHT FIXTURES.
5. SEAL AROUND ALL CEILING OPENINGS ON SLEEPING QUARTERS SIDE OF SMOKE PARTITION TO RESTRICT THE MOVEMENT SMOKE.

RCP LEGEND

SYMBOL	DESCRIPTION
	2'x4' SURFACE MOUNTED FLUORESCENT LIGHT FIXTURE
	1'x4' SUSPENDED HIGH BAY LIGHT FIXTURES
	SURFACE MOUNTED FLUORESCENT LIGHT FIXTURE STRIP
	CEILING FAN
	PENDANT LIGHT FIXTURE
	RECESSED LIGHT FIXTURE
	SURFACE MOUNTED LIGHT FIXTURE
	EXHAUST FAN
	HVAC SUPPLY AIR DIFFUSER
	HVAC RETURN AIR GRILL
	GYPSUM BOARD CEILING
	METAL LINER PANEL CEILING
	METAL SOFFIT PANEL

GENERAL ROOF NOTES

1. COORDINATE INSTALLATION OF NEW ROOF SYSTEM WITH OTHER TRADES. REPORT ANY CONFLICTS WITH ITEMS BY OTHER TRADES TO THE ARCHITECT.
2. ALL PLUMBING VENTS SHALL EXTEND ABOVE THE FINISHED SURFACE OF THE ROOF SYSTEM TO PROVIDE FOR A MINIMUM OF 8" BASE FLASHING.
3. ALL EXPOSED METAL FLASHING/TRIM PIECES TO BE PRE-FINISHED 24 GA STEEL UNO. PROVIDE PRE-FINISHED OR FIELD PAINT FLASHING ONLY AS NOTED.

DAMMON ENGINEERING, INC.
LOUISIANA & MISSISSIPPI
www.dammonengineering.com
Info@dammonengineering.com
PH: 985.649.5832
Chief Engineer: Brian Mistich, PE
Civil, Structural, Fire Protection
Slidell, LA 70458

REVISIONS

#	DESCRIPTION	DATE

SEAL:

STATE OF LOUISIANA
BRIAN A. MISTICH
License No. 30187
PROFESSIONAL ENGINEER

NEW FIRE STATION #10
ST. TAMMANY FIRE PROTECTION DISTRICT No. 1
2145 LAKESHORE VISTA BLVD
SLIDELL, LA 70461

JOB No:	2514	DATE:	12-03-2025
DRAWN BY:	CKD	CHECKED BY:	JMS

All plans, specifications and designs prepared by Dammon Engineering, Inc. are instruments of service and shall remain the property of Dammon Engineering, Inc. and shall not be reused, published or changed for any purpose without prior written consent of Dammon Engineering, Inc. Visual contact with these plans and specifications shall constitute prima facie evidence of acceptance of these restrictions.

SHEET TITLE:
REFLECTED CEILING PLAN AND ROOF PLAN, ROOF DETAILS

DRAWING NUMBER:
A102

SHEET No: 19 of 37

FILE NAME: J:\... Government\2019 — Fire Station #10\Drawings\Layout Drawings\A102-Reflected Ceiling Plan & Roof Plan.dwg PLOT DATE & TIME: Monday, January 13, 2026, 7:53:53 AM