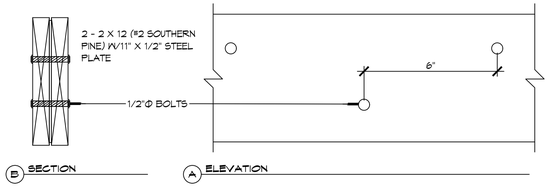

10 S502|S502 **DETAILS**

SCALE: NTS — FLITCH BEAM

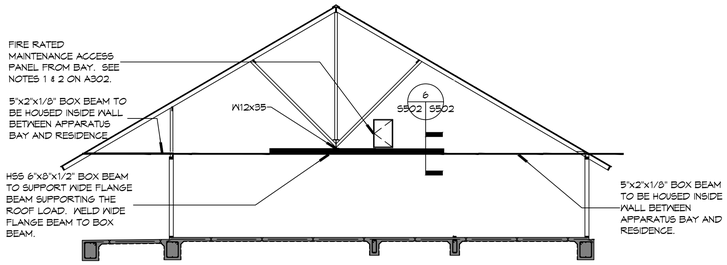

9 S502|S502 **DETAIL**

SCALE: NTS — RESIDENCE DETAIL AT APPARATUS BAY WALL

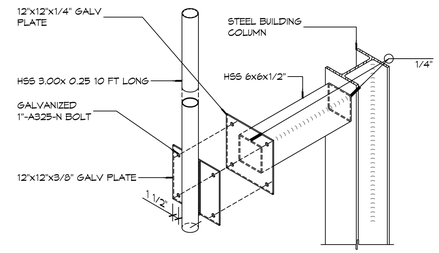

B ISOMETRIC

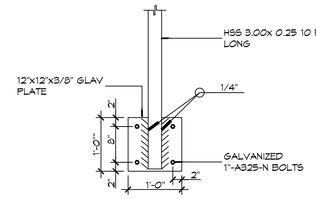

A DETAIL ELEVATION

8 S502|S502 **DETAILS**

SCALE: 3/16" = 1'-0" — ANTENNA SUPPORT

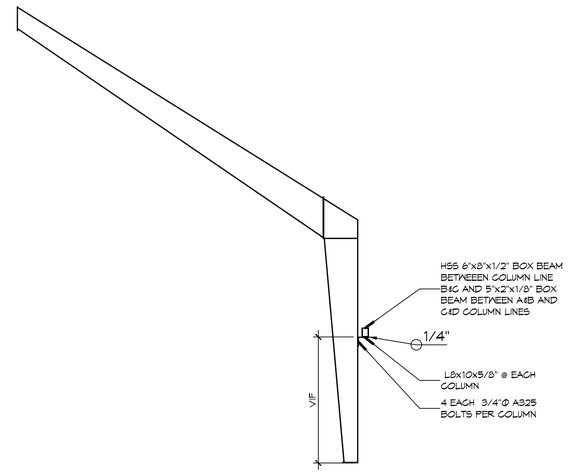

6 S502|S102 **DETAIL**

SCALE: NTS — BRICK LINTEL

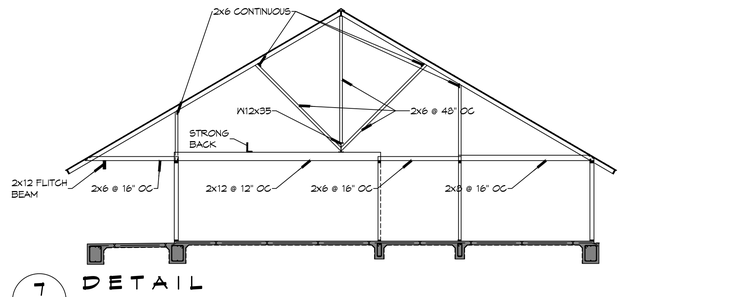

7 S502|S102 **DETAIL**

SCALE: NTS — RESIDENCE DETAIL

B CONN DET BTWN HSS 6X6 & STR COL

A HORIZONTAL CONNECTION BETWEEN HSS 4X6 & HSS 6X6

5 S502|S502 **DETAILS**

SCALE: NTS — OVERHEAD DOOR STRUCTURE DETAILS

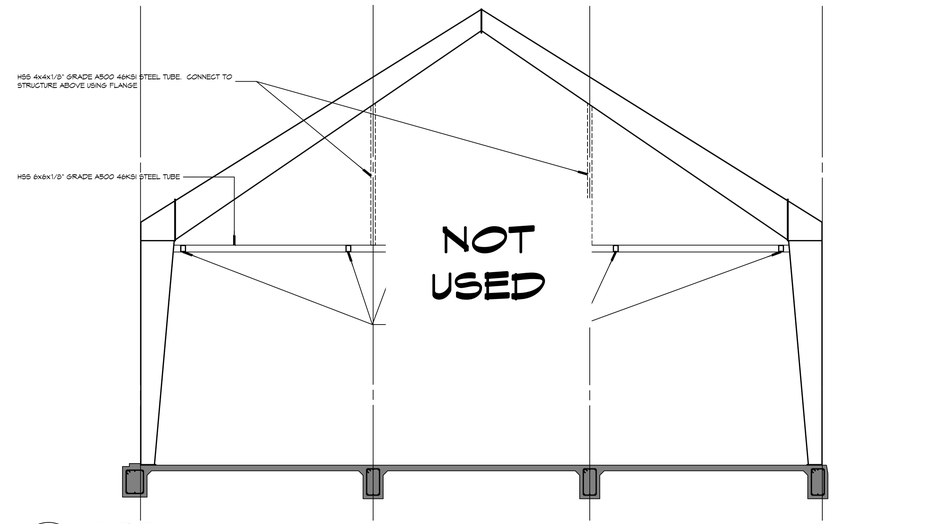

4 S502|S502 **DETAIL**

SCALE: 3/16" = 1'-0" — OVERHEAD DOOR STRUCTURE ELEVATION

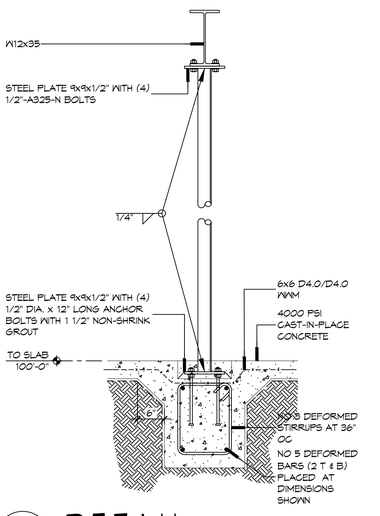

3 S502|S102 **DETAIL**

SCALE: NTS — PIPE COLUMN

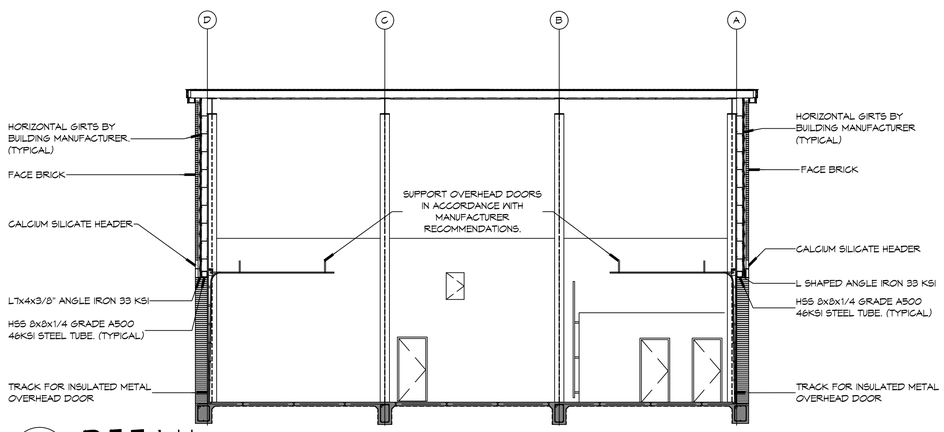

2 S502|S102 **DETAIL**

SCALE: 1/8" = 1'-0" — OVERHEAD DOOR STRUCTURE SECTION

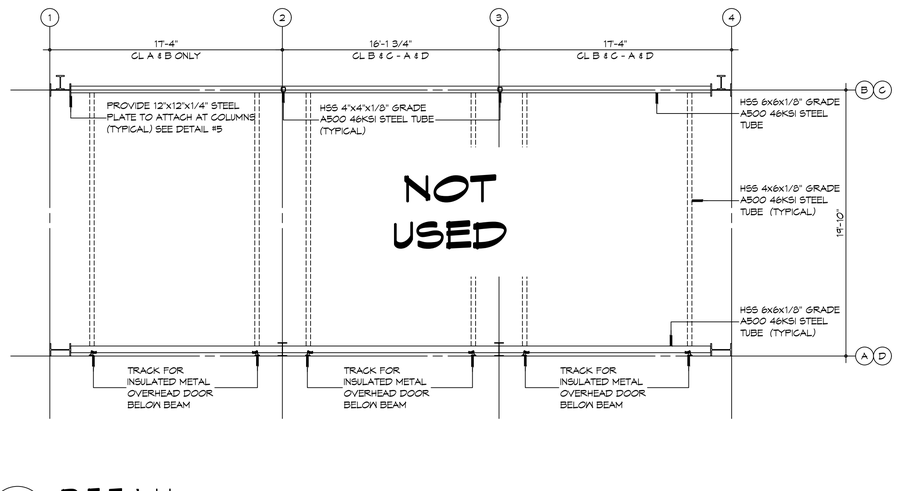

1 S502|S502 **DETAIL**

SCALE: 3/16" = 1'-0" — OVERHEAD DOOR STRUCTURE PLAN VIEW

DAMMON ENGINEERING, INC.
LOUISIANA & MISSISSIPPI
www.dammonengineering.com
info@dammonengineering.com
PH: 985.649.5832
Chief Engineer: Brian Mistich, PE
525 Oak Shadows Trail
Slidell, LA 70458

#	DESCRIPTION	DATE
	REVISIONS	

SEAL:

STATE OF LOUISIANA — BRIAN A. MISTICH License No. 30187 — PROFESSIONAL ENGINEER

NEW FIRE STATION #10
ST. TAMMANY FIRE PROTECTION DISTRICT No. 1
2145 LAKESHORE VISTA BLVD
SLIDELL, LA 70461

JOB No: 2514 | DATE: 12-03-2025
DRAWN BY: CKD | CHECKED BY: BAM

All drawings, specifications, and copies thereof furnished by Dammon Engineering, and all copies thereof shall be used only with respect to the project for which they have been prepared and developed without written consent of Dammon Engineering. Visual contact with these drawings or specifications shall constitute prima facie evidence of the acceptance of these restrictions.

SHEET TITLE:
STRUCTURAL DETAILS

DRAWING NUMBER:

S502

SHEET No: 16 of 37

FILE NAME: J:\- Dammon\2515 - Fire Station #10\Drawings\Current Drawings\S502-Structural Details.dwg PLOT DATE & TIME: Monday, January 19, 2026 10:08:36 AM