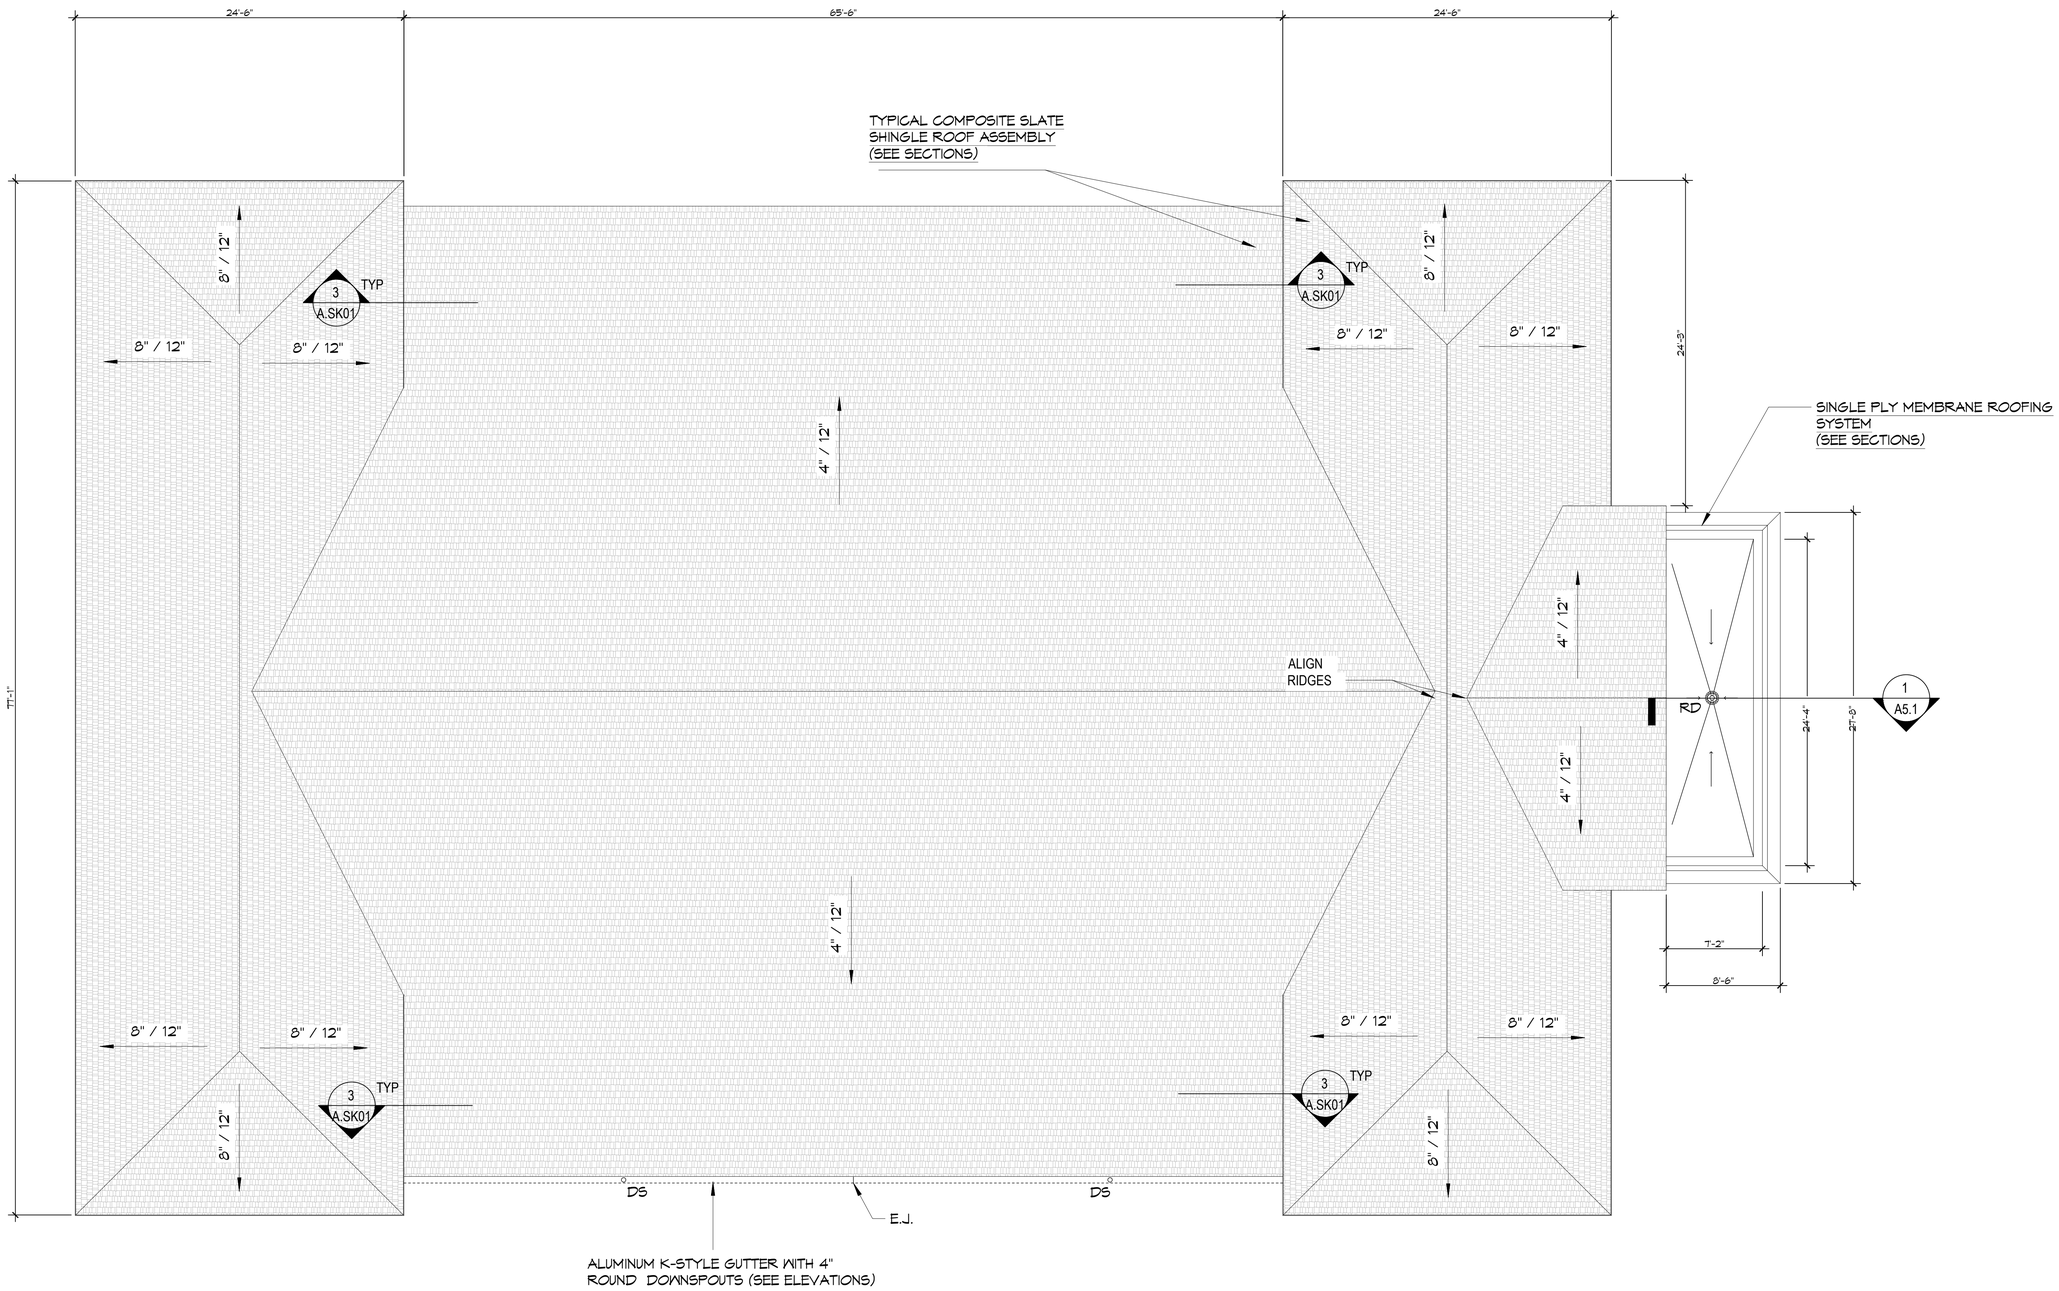

16 ROOF PLAN
SCALE: 3/16"= 1'-0"

DAMMON ENGINEERING, INC.
LOUISIANA & MISSISSIPPI

www.dammonengineering.com
info@dammonengineering.com
PH: 985.649.5832

Chief Engineer: Brian Mistich, PE
5544 Highway 70 Trail
Slidell, LA 70458

#	DESCRIPTION	DATE

REVISIONS

SEAL:

NEW MEDICAL OFFICE

POSITIVE STEPS FERTILITY

500 OAK HARBOR BLVD
SLIDELL, LA 70458

JOB No:	24171
DATE:	04-04-2025
DRAWN BY:	CCD
CHECKED BY:	JMS

THE DRAWINGS AND SPECIFICATIONS AS INSTRUMENTS OF SERVICE IS THE PROPERTY OF DAMMON ENGINEERING, INC. AND SHALL NOT BE USED BY ANY PERSON OR ENTITY FOR ANY PURPOSE OTHER THAN THE SPECIFIC PROJECT FOR WHICH THEY HAVE BEEN PREPARED AND DEVELOPED WITHOUT THE WRITTEN CONSENT OF DAMMON ENGINEERING, INC. ALL REPRODUCTIONS MUST BEAR THE ORIGINAL SIGNATURE AND SEAL OF DAMMON ENGINEERING, INC.

SHEET TITLE:
ROOF PLAN

DRAWING NUMBER:
A103

SHEET No: 8 of 18