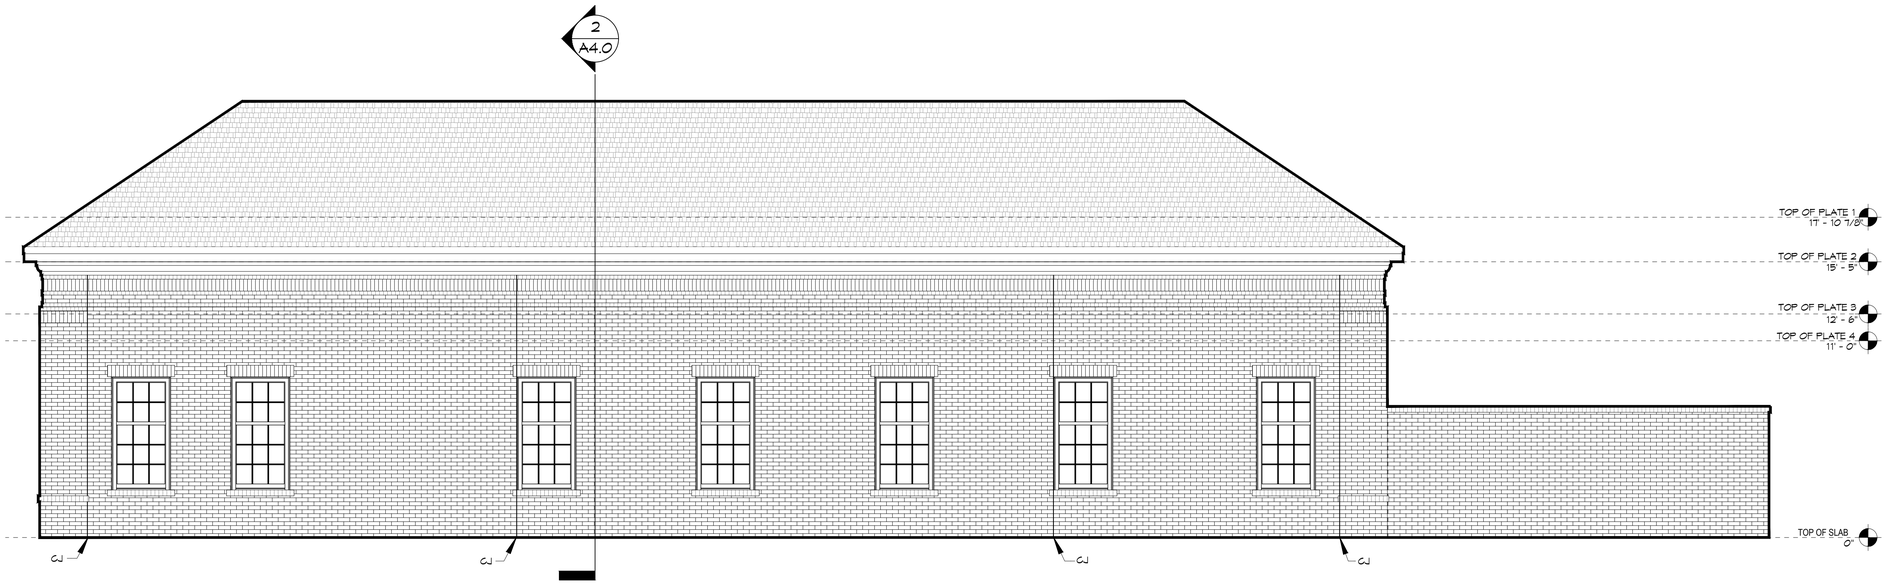

24 REAR ELEVATION

SCALE: 1/4"= 1'-0"

DAMMON ENGINEERING, INC.
LOUISIANA & MISSISSIPPI
www.dammonengineering.com
info@dammonengineering.com
PH: 985.649.5832
Chief Engineer: Brian Mistich, PE
504 Oak Square Trail
Slidell, LA 70458

REVISIONS

#	DESCRIPTION	DATE

SEAL:

NEW MEDICAL OFFICE

POSITIVE STEPS FERTILITY

500 OAK HARBOR BLVD
SLIDELL, LA 70458

JOB No:	24-77	DATE:	04-04-2025
DRAWN BY:	CKD	CHECKED BY:	JMS

THIS DOCUMENT, THE PROPERTY OF DAMMON ENGINEERING, INC. AND THE DESIGNS AND INFORMATION CONTAINED HEREIN, IS INTENDED ONLY FOR THE SPECIFIC PROJECT AND SPECIFIC USE FOR WHICH IT WAS PREPARED BY DAMMON ENGINEERING, INC. AND MUST BE RETURNED UPON REQUEST. ANY REPRODUCTION, IN WHOLE OR IN PART, OR ANY USE OF THE DESIGNS AND INFORMATION FOR ANY OTHER PROJECT OR ADDITION TO THIS PROJECT IS PROHIBITED WITHOUT THE WRITTEN CONSENT OF DAMMON ENGINEERING, INC. COPYRIGHT © 2024 DAMMON ENGINEERING, INC. ALL RIGHTS RESERVED.

SHEET TITLE:
LEFT AND RIGHT ELEVATIONS

DRAWING NUMBER:

A105

SHEET No: 12 of 18

FILE NAME: J:\1- Deadline - Medical - Dermit\Fountain Doctors Office\Current Drawings to Use\A106 - Rear Elevation Rev.dwg PLOT DATE & TIME: Thursday, April 10, 2025 1:41:50 PM