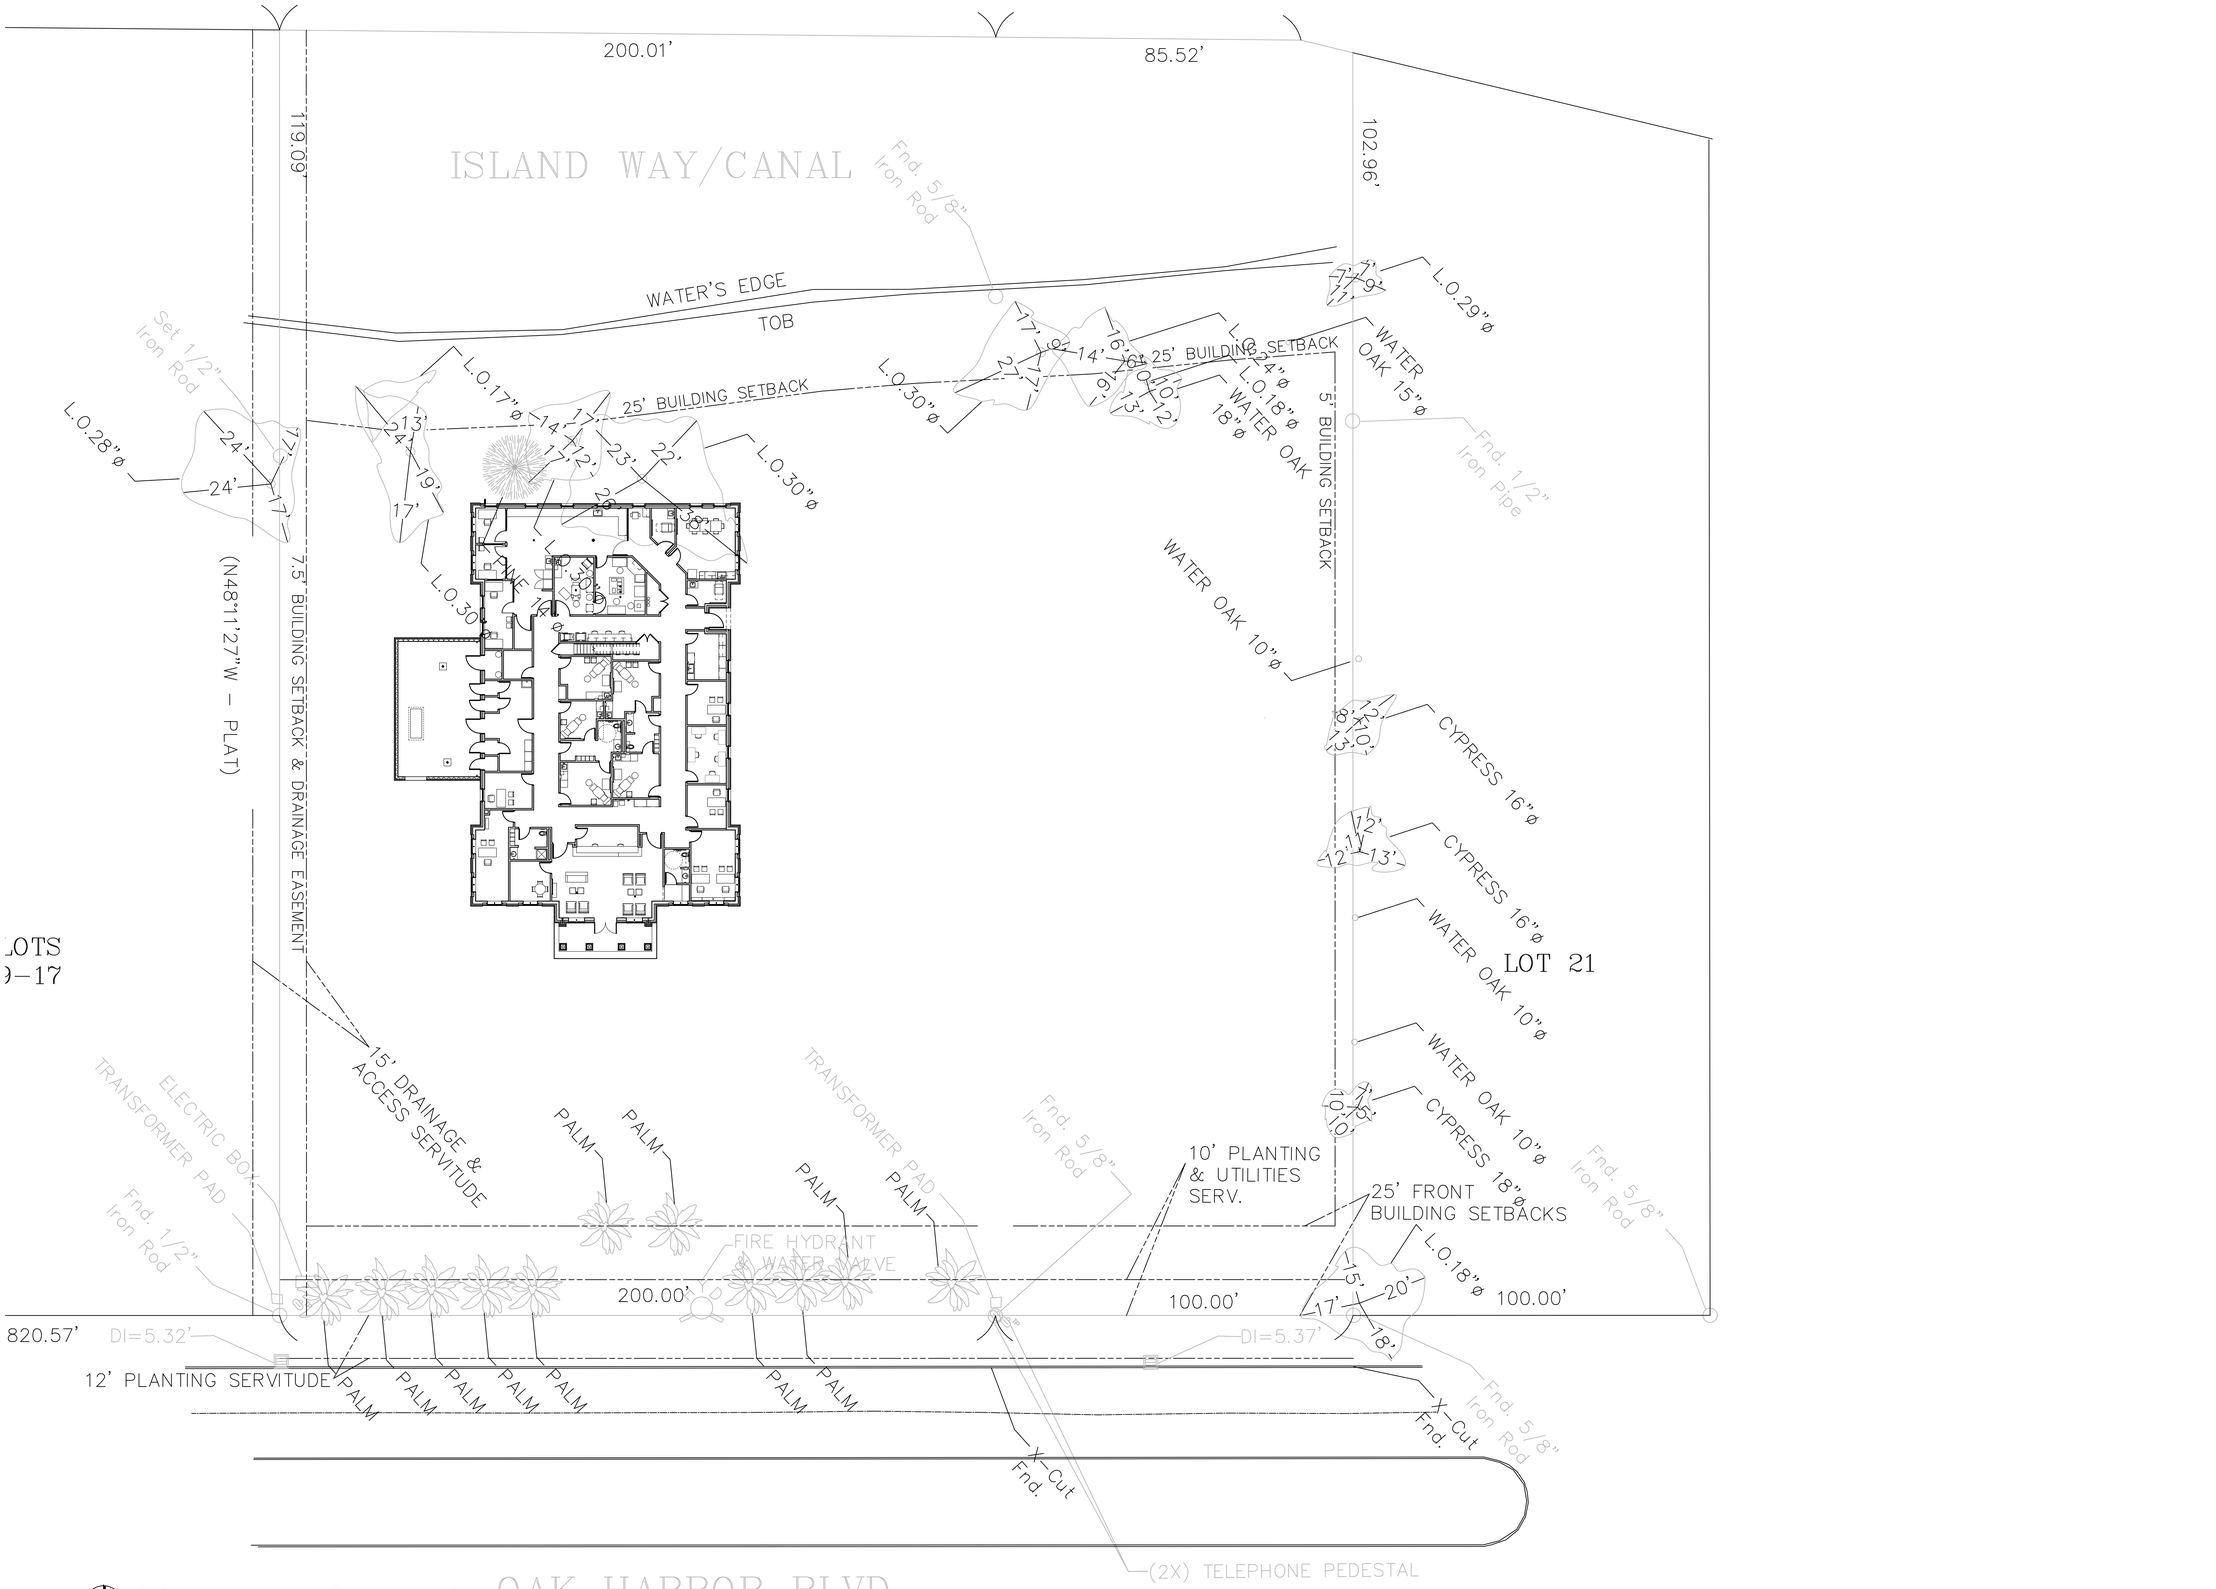

13 PROPOSED OVERALL SITE PLAN
SCALE: 1" = 20'-0"

DAMMON ENGINEERING, INC.
LOUISIANA & MISSISSIPPI

www.dammonengineering.com
info@dammonengineering.com
PH: 985.649.5832

Chief Engineer: Brian Mistich, PE
554 Old Spanish Trail
Slidell, LA 70458

#	DESCRIPTION	DATE

REVISIONS

SEAL:

NEW MEDICAL OFFICE

POSITIVE STEPS FERTILITY

500 OAK HARBOR BLVD
SLIDELL, LA 70458

JOB No:	24''	DATE:	04-09-2025
DRAWN BY:	CKD	CHECKED BY:	JMS

The dimensions shown on this drawing are for reference purposes only. Dimensions shall be verified in the field by the contractor before construction. Any discrepancies shall be reported to the engineer before construction. Any alterations made to the plans without the consent of Dammon Engineering, and not properly sealed shall be deemed invalid and shall release the engineer of Dammon Engineering, and its agents from any liability. Any reproduction of these plans without the consent of Dammon Engineering, Inc. is prohibited. Any changes made to these plans without the consent of Dammon Engineering, Inc. shall be deemed invalid. Please contact with any questions or concerns prior to construction.

SHEET TITLE:
PROPOSED OVERALL SITE PLAN

DRAWING NUMBER:
C101

SHEET No: 6 of 18