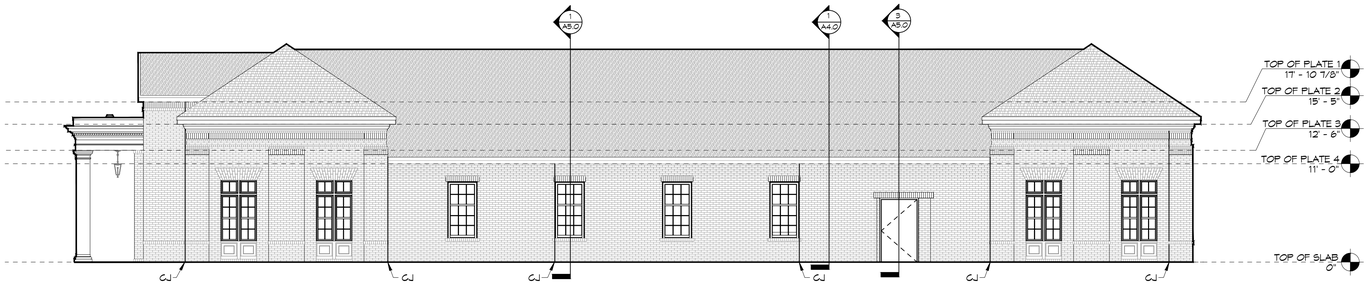

1 RIGHT ELEVATION
SCALE: 1/8"= 1'-0"

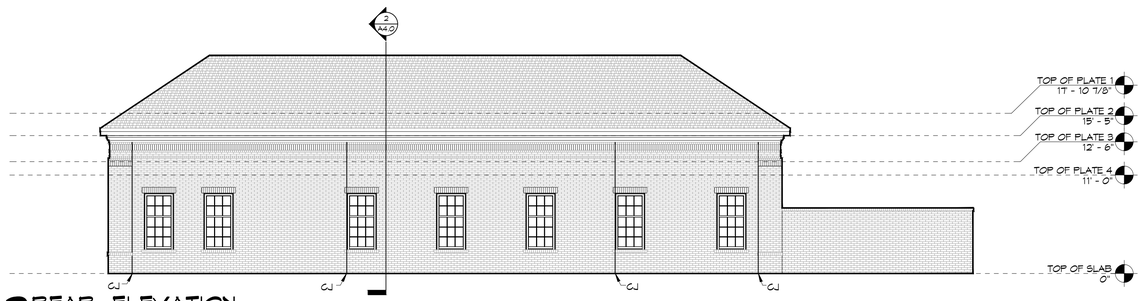

2 REAR ELEVATION
SCALE: 1/8"= 1'-0"

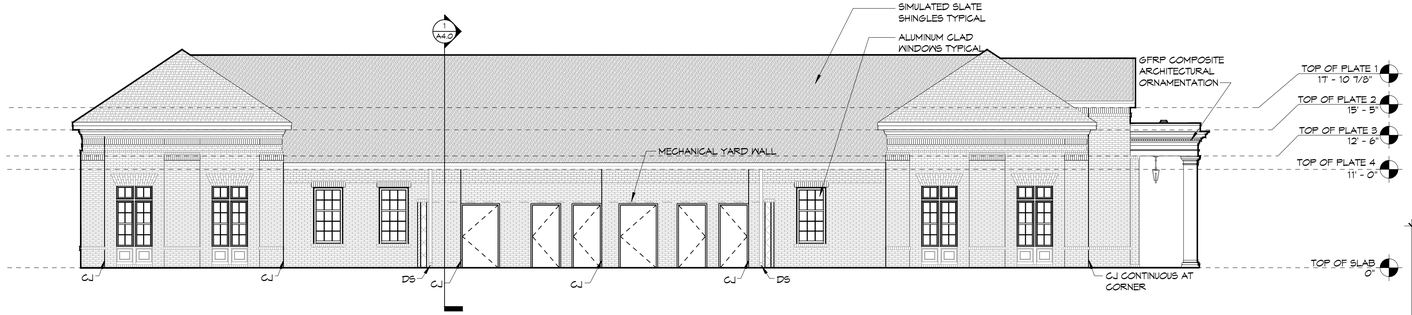

3 LEFT ELEVATION
SCALE: 1/8"= 1'-0"

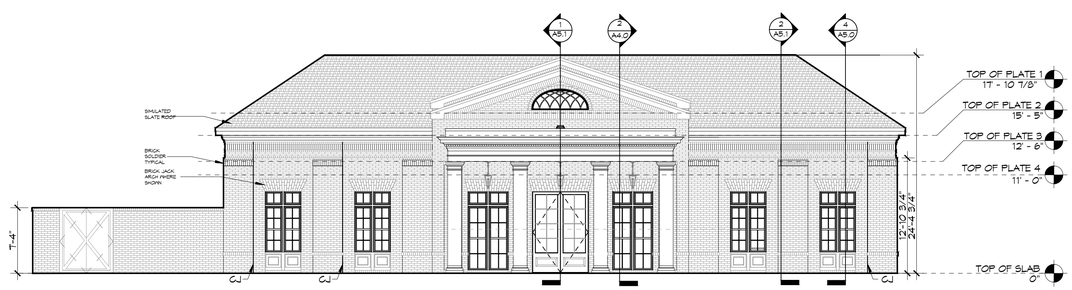

4 FRONT ELEVATION
SCALE: 1/8"= 1'-0"

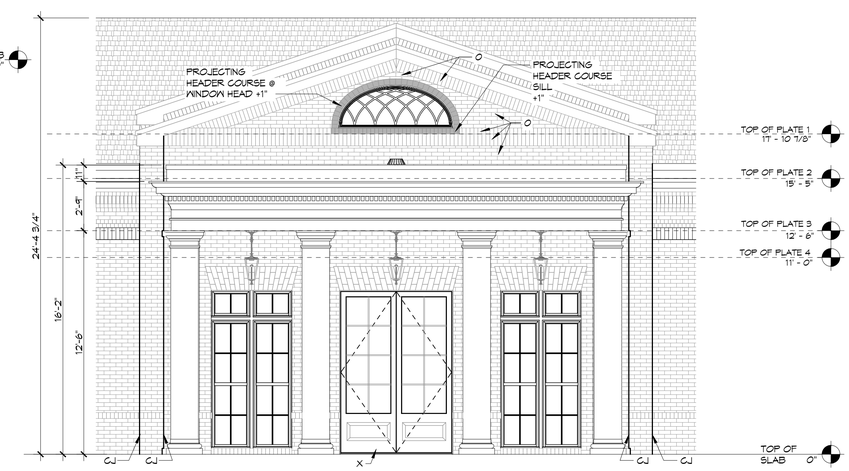

5 ENLARGED FRONT ELEVATION
SCALE: 3/8"= 1'-0"

DAMMON ENGINEERING, INC.
LOUISIANA & MISSISSIPPI
www.dammonengineering.com
info@dammonengineering.com
PH: 985.649.5832
Chief Engineer: Brian Mistich, PE
5544 Highway 190 Service Road
Slidell, LA 70458

#	DESCRIPTION	DATE

REVISIONS

SEAL:

NEW MEDICAL OFFICE
POSITIVE STEPS FERTILITY
500 OAK HARBOR BLVD
SLIDELL, LA 70455

JOB No: 2513 | DATE: 05-01-2025
DRAWN BY: CKD | CHECKED BY: JMS

THIS DOCUMENT IS PROPERTY OF DAMMON ENGINEERING, INC. AND MUST BE RETURNED UPON REQUEST. THIS DOCUMENT MUST NOT BE REPRODUCED, COPIED OR LOANED TO OTHERS WITHOUT WRITTEN CONSENT OF DAMMON ENGINEERING, INC. THIS DOCUMENT IS NOT TO BE SCALED. DIMENSIONS SHOWN ARE TO BE VERIFIED ON THE JOBSITE. ANY DISCREPANCIES MUST BE REPORTED TO DAMMON ENGINEERING, INC. BEFORE PROCEEDING WITH WORK. DAMMON ENGINEERING, INC. WILL NOT BE RESPONSIBLE FOR ANY WORK DONE WITHOUT PRIOR NOTIFICATION.

SHEET TITLE:
EXTERIOR ELEVATIONS

DRAWING NUMBER:
A3.0

SHEET No: 12 of 44