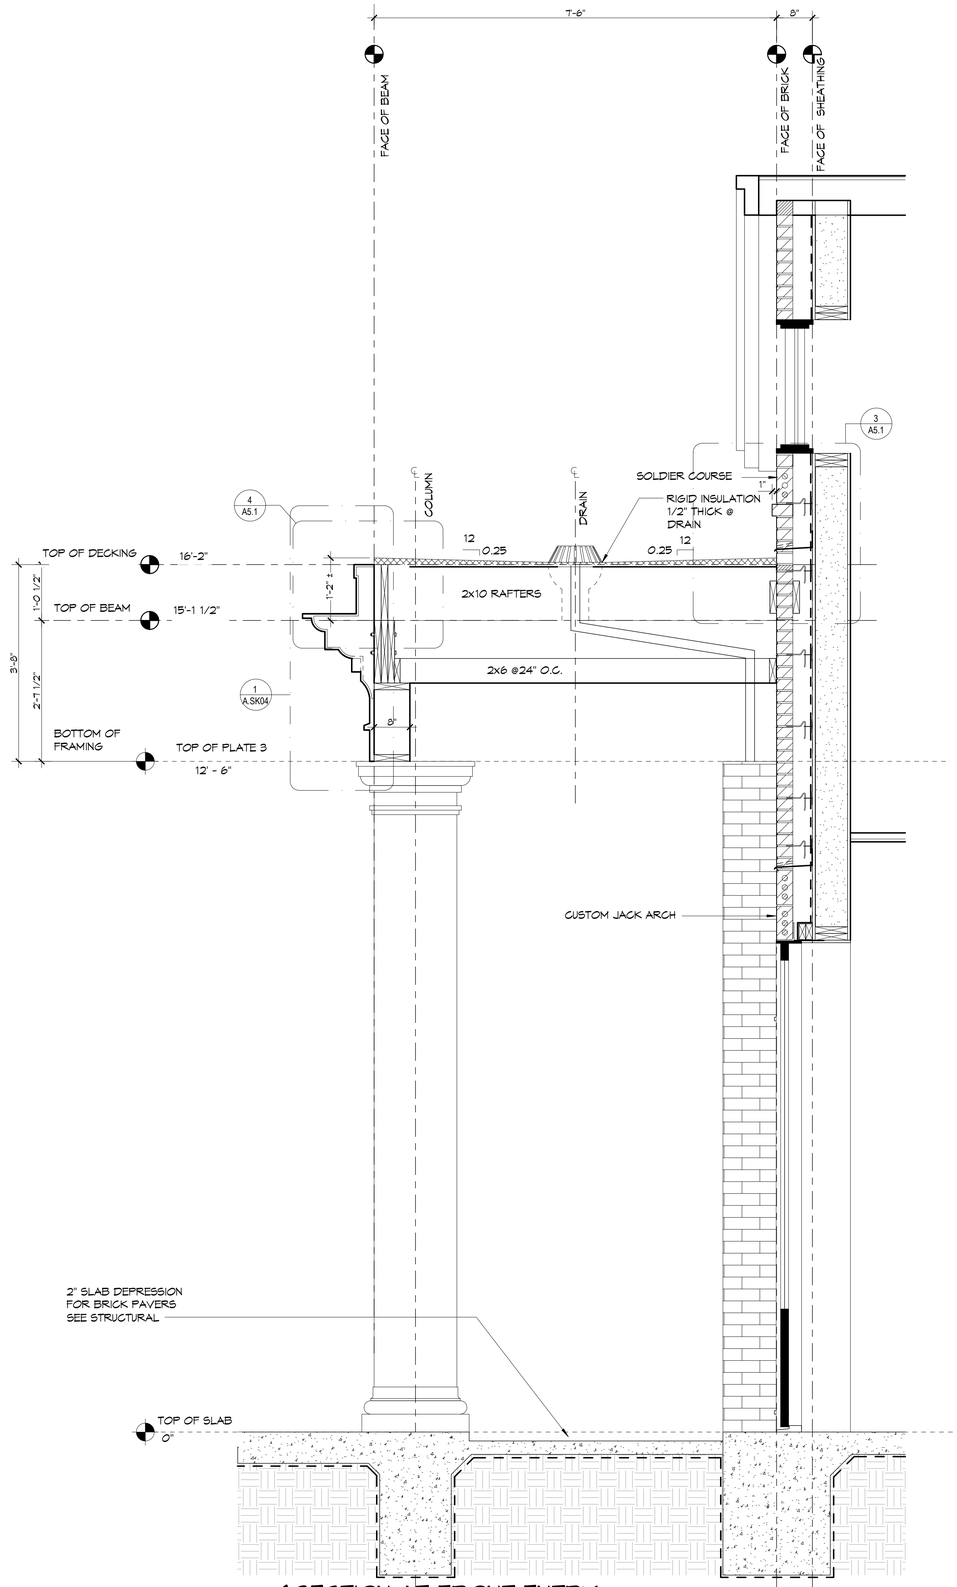

1 SECTION AT FRONT ENTRY
SCALE: 3/4"= 1'-0"

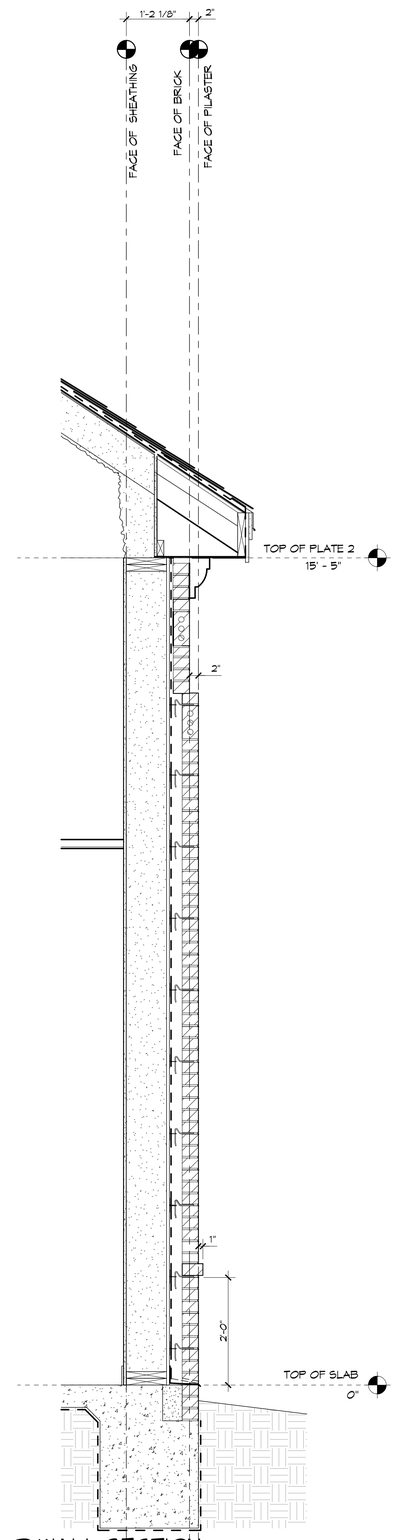

2 WALL SECTION
SCALE: 3/4"= 1'-0"

DAMMON
ENGINEERING, INC.
LOUISIANA & MISSISSIPPI

www.dammonengineering.com
info@dammonengineering.com
PH: 985.649.5832

Chief Engineer: Brian Mistich, PE
5544 Crossing Trail
Slidell, LA 70458

#	DESCRIPTION	DATE

REVISIONS

SEAL:

NEW MEDICAL OFFICE

DIANA OAK HARBOR REAL ESTATE LLC

540 OAK HARBOR BLVD
SLIDELL, LA 70458

JOB No:	2513	DATE:	05-16-2025
DRAWN BY:	CKD	CHECKED BY:	JMS

THE DESIGNS, DRAWINGS AND SPECIFICATIONS AS INSTRUMENTS OF SERVICE ARE AND SHALL REMAIN THE PROPERTY OF DAMMON ENGINEERING, INC. THEY ARE TO BE USED ONLY FOR THIS PROJECT AND ARE NOT TO BE LOANED, COPIED OR REPRODUCED IN WHOLE OR IN PART, FOR ANY OTHER PURPOSE OR PROJECT, EXCEPT PRIOR WRITTEN AGREEMENT. THE VISUAL CONTENT OF THESE DOCUMENTS IS PROTECTED BY WORKS FOR HIRE LAWS OF COPYRIGHT AND SHALL NOT BE USED FOR ANY PURPOSE NOT SPECIFICALLY PERMITTED IN WRITING BY DAMMON ENGINEERING, INC.

SHEET TITLE:
WALL SECTIONS CONT.

DRAWING NUMBER:

A5.1

SHEET No: 18 of 52