DOOR SCHEDULE

OPENING		RTG	OPENING SIZE		DOOR			GL	FRAME						HDWR	REMARKS
TAG	RM NAME		WIDTH	HEIGHT	TYPE	MTL	FIN	TYPE	TYPE	MTL	FIN	JAMB	HEAD	SILL		
100A	RECEPTION		3' - 0"	8' - 0"	E	WD	PT				PT				ACCESS CONTROL	
100B	WAITING		6' - 4"	9' - 2"	X	WD	PT		HM-1	HM	PT				ACCESS CONTROL	
100C	WAITING		3' - 0"	8' - 0"	F	WD	PT		HM-1	HM	PT					CASED OPENING
100D	WAITING		4' - 0"	8' - 0"	FG	WD	PT		HM-2	HM	PT				ACCESS CONTROL	
100E	WAITING		4' - 0"	8' - 0"	FG	WD	PT		HM-2	HM	PT				ACCESS CONTROL	
100F			6' - 4"	9' - 2"		WD	PT		HM-1	HM	PT				ACCESS CONTROL	
100I			3' - 0"	8' - 0"	F	HM	PT		HM-1	HM	PT					
101	WAITING RESTROOM		3' - 0"	8' - 0"	F	HM	PT		HM-1	HM	PT					
102	DR. PARRY'S OFFICE		3' - 0"	8' - 0"	E	WD	PT		HM-1	HM	PT					
103	CONSULT		3' - 0"	8' - 0"	E	WD	PT		HM-1	HM	PT					
104	NURSING OFFICE		3' - 0"	8' - 0"	E	WD	PT		HM-1	HM	PT					
105	CONSULT		3' - 0"	8' - 0"	E	WD	PT		HM-1	HM	PT					
106	CLEAN UTILITY		3' - 0"	8' - 0"	F	HM	PT		HM-1	HM	PT					
107	COLLECTION		3' - 0"	8' - 0"	E	WD	PT		HM-1	HM	PT					
108	CONFERENCE/ BREAK		3' - 0"	8' - 0"	F	WD	PT		HM-1	HM	PT					
109	COLLECTION		3' - 0"	8' - 0"	E	WD	PT		HM-1	HM	PT					
111	PRIMARY LAB		4' - 0"	8' - 0"	B	HM	PT		HM-3	HM	PT				ACCESS CONTROL	
111A	PRIMARY LAB		4' - 0"	8' - 0"	FG	HM	PT		HM-1	HM	PT				ACCESS CONTROL	
112	OFFICE		3' - 0"	8' - 0"	FG	WD	PT		HM-4	HM	PT					
113	OFFICE		3' - 0"	8' - 0"	FG	WD	PT		HM-4	HM	PT					
114	OFFICE		3' - 0"	8' - 0"		WD	PT		HM-4	HM	PT					
115	LIQUID N2 STORAGE	45	4' - 0"	8' - 0"	FG	HM	PT		HM-1	HM	PT				ACCESS CONTROL	
116	ELECTRIC		3' - 0"	8' - 0"	F	WD	PT		HM-1	HM	PT					
117	TANK EXCHANGE	45	4' - 0"	7' - 0"	F	GALV. HM	PT		HM-1	GALV HM	PT				ACCESS CONTROL	
118	DIRTY UTILITY		4' - 0"	7' - 0"	F	HM	PT		HM-1	GALV HM	PT				ACCESS CONTROL	
118A	DIRTY UTILITY		4' - 0"	7' - 0"	F	GALV. HM	PT		HM-1	GALV HM	PT				ACCESS CONTROL	
119	CLEAN LINEN		3' - 0"	7' - 0"	F	HM	PT		HM-1	HM	PT					
119A	CLEAN LINEN		3' - 0"	7' - 0"	F	GALV. HM	PT		HM-1	GALV HM	PT				ACCESS CONTROL	
120	DIRTY LINEN		3' - 0"	7' - 0"	F	HM	PT		HM-1	HM	PT					
120A	DIRTY LINEN		3' - 0"	7' - 0"	F	GALV. HM	PT		HM-1	GALV HM	PT				ACCESS CONTROL	
121	TRASH		3' - 0"	7' - 0"	F	GALV. HM	PT		HM-1	GALV HM	PT					
121A	TRASH		3' - 0"	7' - 0"	F	GALV. HM	PT		HM-1	GALV HM	PT				ACCESS CONTROL	
122	RISER ROOM		3' - 0"	7' - 0"	F	GALV. HM	PT		HM-1	GALV HM	PT				ACCESS CONTROL	
123	CONSULT		3' - 0"	8' - 0"	E	WD	PT		HM-1	HM	PT					
124	OFFICE		3' - 0"	8' - 0"	E	WD	PT		HM-1	HM	PT					
125	FINANCIAL COUNSELING		3' - 0"	8' - 0"	E	WD	PT		HM-1	HM	PT					
126	STAFF RESTROOM		3' - 0"	8' - 0"	E	WD	PT		HM-1	HM	PT					
128	CORRIDOR		4' - 0"	7' - 0"	F	GALV. HM	PT		HM-1	GALV HM	PT				ACCESS CONTROL	
129	EXAM 1		3' - 0"	8' - 0"	E	WD	PT		HM-1	HM	PT					
130	PATIENT RESTROOM		3' - 0"	8' - 0"	E	WD	PT		HM-1	HM	PT				ACCESS CONTROL	
130A	PATIENT RESTROOM		3' - 0"	8' - 0"	E	WD	PT		HM-1	HM	PT				ACCESS CONTROL	
131	EXAM 2		3' - 0"	8' - 0"	E	WD	PT		HM-1	HM	PT					
131A	PATIENT RESTROOM		3' - 0"	8' - 0"	E	WD	PT		HM-1	HM	PT				ACCESS CONTROL	
132	STORAGE		6' - 0"	8' - 0"	F-D	WD	PT		HM-2	HM	PT					
134	GAS TANKS	45	6' - 0"	8' - 0"	F-D	WD	PT		HM-2	HM	PT					
135	ADVANCED LAB		3' - 0"	7' - 0"	F	HM	PT		HM-1	HM	PT				ACCESS CONTROL	
135A	ADVANCED LAB		3' - 0"	7' - 0"	F	HM	PT		HM-1	HM	PT				ACCESS CONTROL	DOOR SWING REVISED TO BE 180 DEGREES
136	ADVANCED PROCEDURE ROOM		4' - 0"	7' - 0"	F	HM	PT		HM-1	HM	PT				ACCESS CONTROL	
137	CORRIDOR		3' - 0"	8' - 0"	F	WD	PT		HM-1	HM	PT					
138	EXAM 3		3' - 0"	8' - 0"	E	WD	PT		HM-1	HM	PT					
139	EXAM 4		3' - 0"	8' - 0"	E	WD	PT		HM-1	HM	PT					
139A	EXAM 4		3' - 0"	8' - 0"	E	WD	PT		HM-1	HM	PT				ACCESS CONTROL	
140	PATIENT RESTROOM		3' - 0"	8' - 0"	E	WD	PT		HM-1	HM	PT				ACCESS CONTROL	
141	EXAM 5		3' - 0"	8' - 0"	E	WD	PT		HM-1	HM	PT					
141A	EXAM 5		3' - 0"	8' - 0"	E	WD	PT		HM-1	HM	PT				ACCESS CONTROL	
200	DATA		3' - 0"	7' - 0"	F	WD	PT		HM-1	HM	PT					

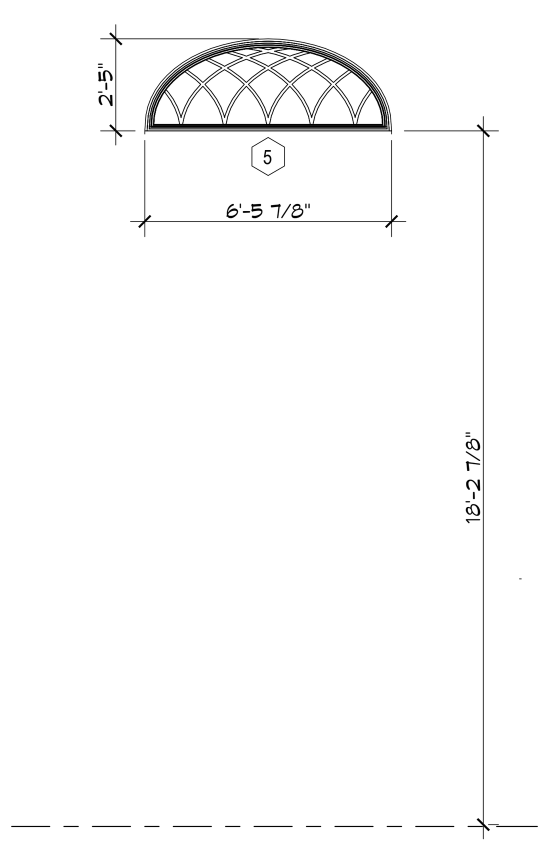

8 FRONT PORCH TOP WINDOW
SCALE: 1/4"= 1'-0"

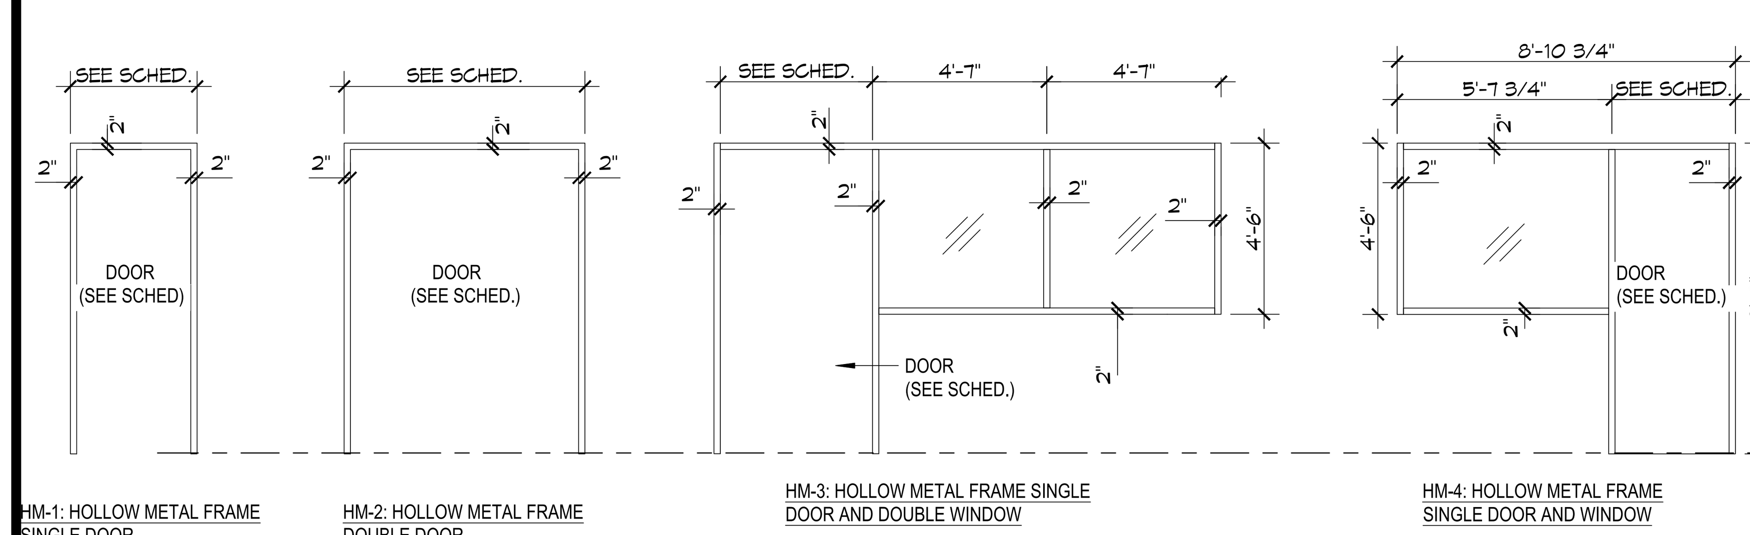

1 DOOR FRAME TYPES
SCALE: 1/4"= 1'-0"

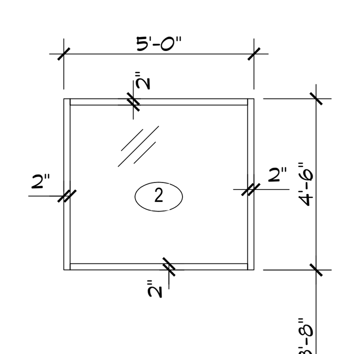

2 INTERIOR WINDOW
SCALE: 1/4"= 1'-0"

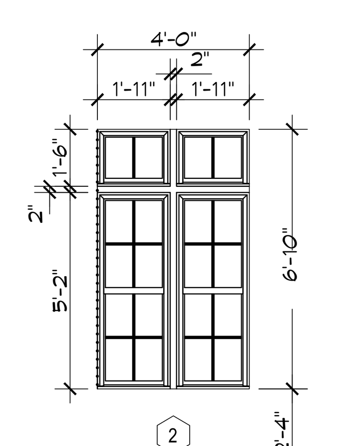

3 LARGE TYP WINDOW
SCALE: 1/4"= 1'-0"

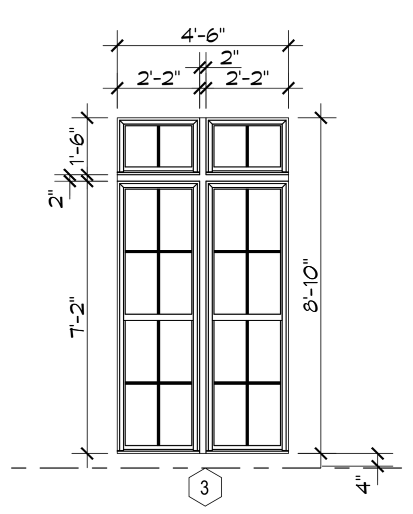

4 FRONT PORCH WINDOW
SCALE: 1/4"= 1'-0"

ALUMINUMN CLAD WOOD WINDOW
GLAZING = TO CARDINAL LOW E 240/CLEAR
SHGC= .25

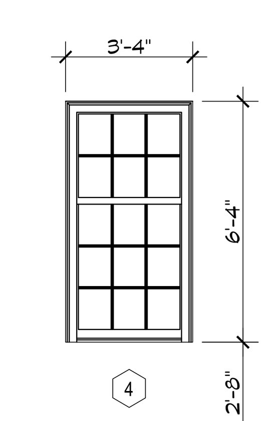

5 SMALL WINDOW
SCALE: 1/4"= 1'-0"

DOOR TYPE KEY
E EMBOSSED
F SOLID FLUSH
FG FULL GLAZING
-D DOUBLE DOOR

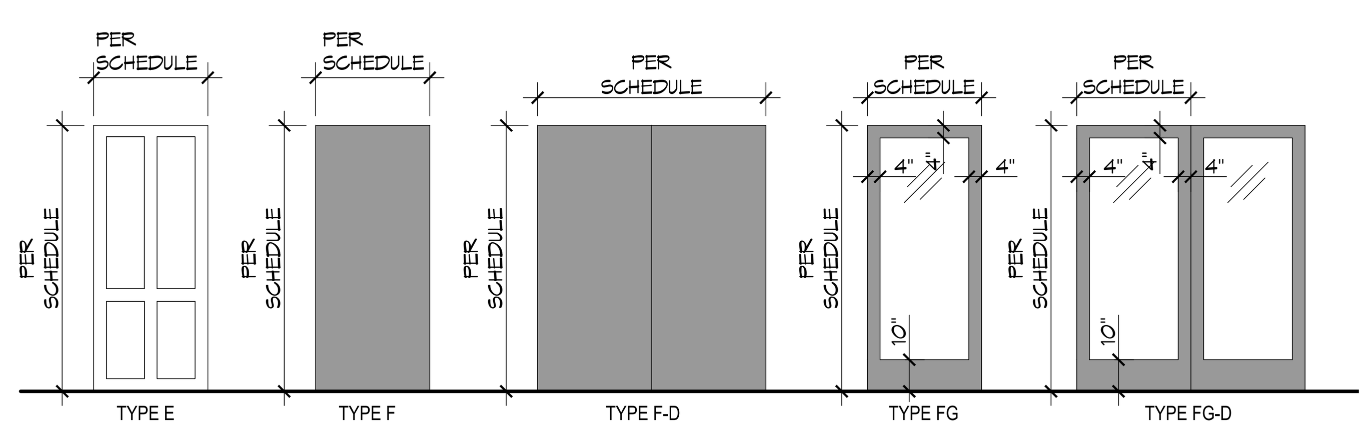

6 DOOR TYPES
SCALE: 1/4"= 1'-0"

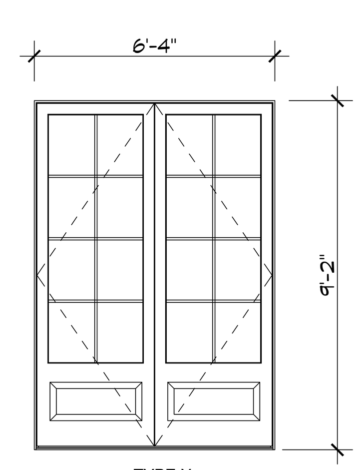

7 FRONT DOOR
SCALE: 1/4"= 1'-0"

ALUMINUMN WOOD DOOR
GLAZING= TO CARDINAL LOW E 240
SHGC= .25

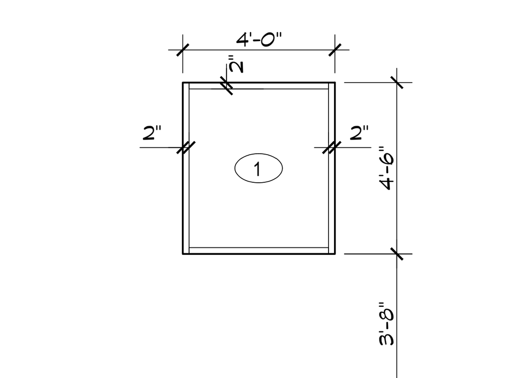

9 INTERIOR HOLLOW METAL FRAME WINDOW 2
SCALE: 1/4"= 1'-0"

DAMMON ENGINEERING, INC.
LOUISIANA & MISSISSIPPI
Chief Engineer: Brian Mistich, PE
554 Old Spanish Trail
Slidell, LA 70458
www.dammonengineering.com
info@dammonengineering.com
PH: 985.649.5832

#	DESCRIPTION	DATE

REVISIONS

SEAL:

NEW MEDICAL OFFICE
DIANA OAK HARBOR REAL ESTATE LLC
540 OAK HARBOR BLVD
SLIDELL, LA 70458

JOB No:	2513	DATE:	05-16-2025
DRAWN BY:	CKD	CHECKED BY:	JMS

The above drawings and specifications, designs and arrangements represented thereby are and shall remain the property of Dammon Engineering, and no part thereof shall be copied, disclosed to others, or used in connection with any work or project other than the specific project for which the have been prepared and developed without written consent of Dammon Engineering. Visual contact with these drawings or specifications shall constitute conclusive evidence of acceptance of these restrictions.

SHEET TITLE:
DOOR AND WINDOW SCHEDULE

DRAWING NUMBER:
A8.0