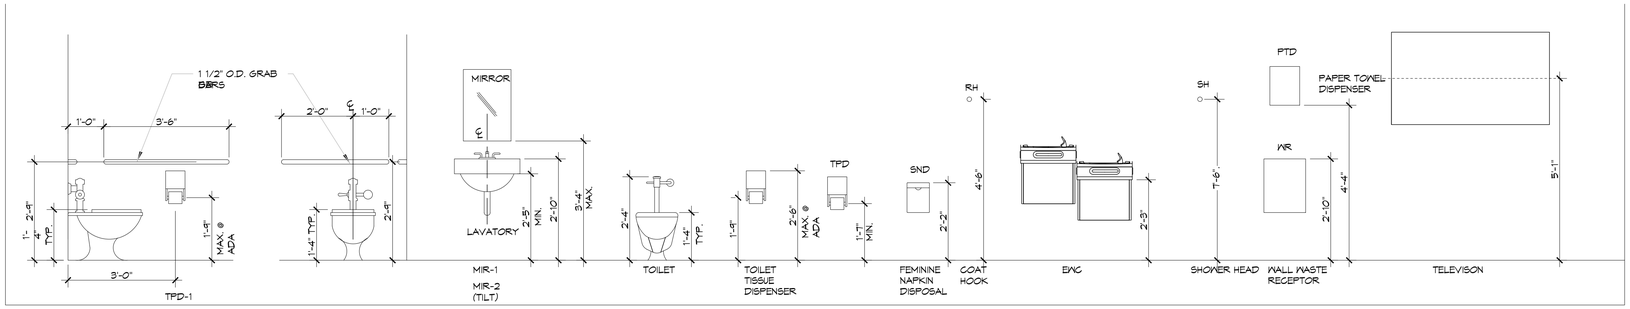

1 TYPICAL TOILET ACCESSORIES MOUNTING HEIGHTS
SCALE: 1/2"= 1'-0"

NOTES:
PROVIDE STIFFENERS, BRACING, BACKING PLATES AND BLOCKING REQUIRED FOR SECURE INSTALLATION OF TOILET PARTITIONS, DOORS AND DOOR HARDWARE INCLUDING WALL-MOUNTED DOOR STOPS, HANDRAILS, WALL-MOUNTED SHELVES, OPERABLE PARTITIONS, MISCELLANEOUS EQUIPMENT, AND SUSPENDED MECHANICAL AND ELECTRICAL EQUIPMENT.

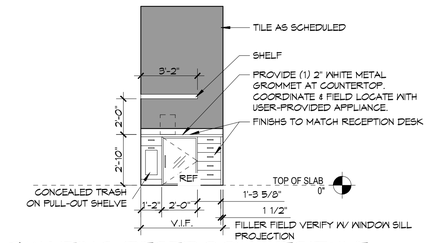

9 WAITING RESTROOM VESIBULE
SCALE: 1/4"= 1'-0"

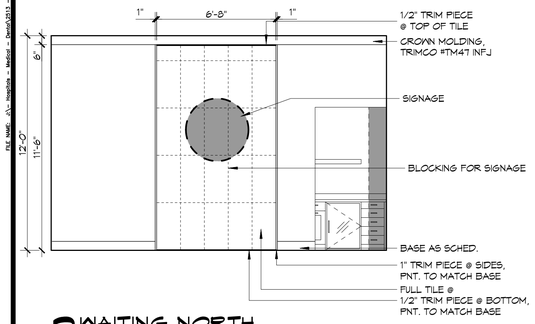

2 WAITING NORTH
SCALE: 1/4"= 1'-0"

3 WAITING EAST
SCALE: 1/4"= 1'-0"

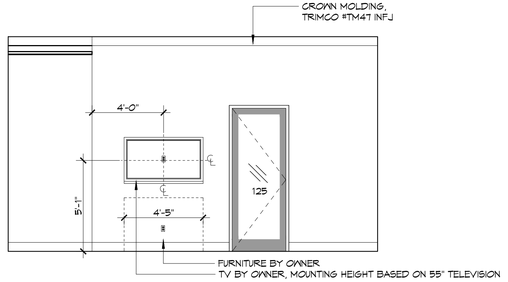

4 WAITING SOUTH
SCALE: 1/4"= 1'-0"

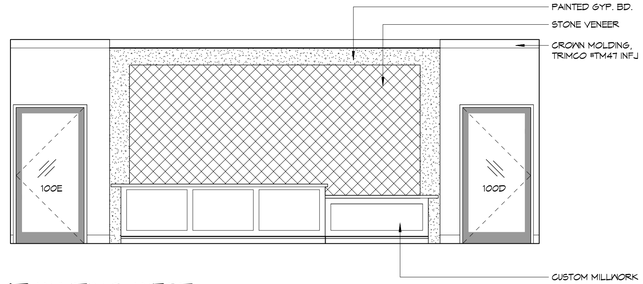

5 WAITING WEST
SCALE: 1/4"= 1'-0"

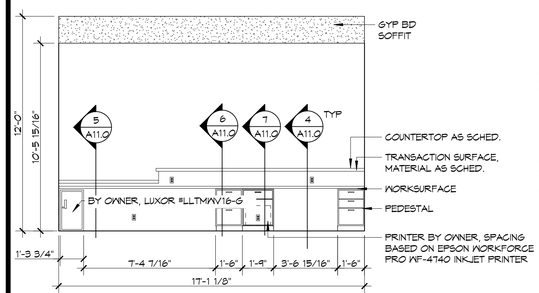

6 RECEPTION
SCALE: 1/4"= 1'-0"

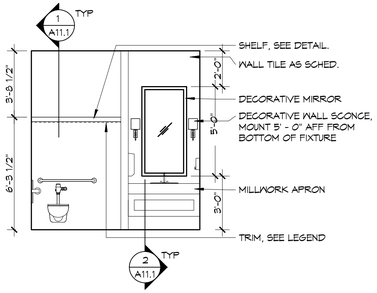

7 WAITING RESTROOM
SCALE: 1/4"= 1'-0"

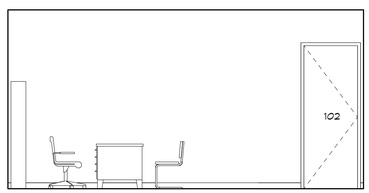

7 DR. PARRY'S OFFICE 102
SCALE: 1/4"= 1'-0"

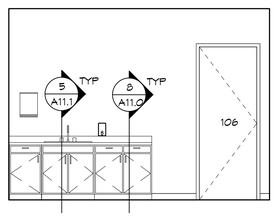

10 CLEAN UTILITY SOUTH
SCALE: 1/4"= 1'-0"

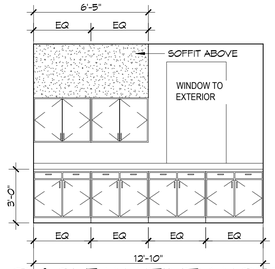

21 CLEAN UTILITY NORTH
SCALE: 1/4"= 1'-0"

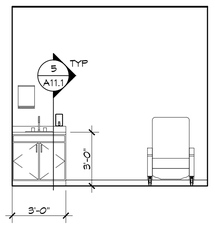

11 TYPICAL COLLECTION
SCALE: 1/4"= 1'-0"

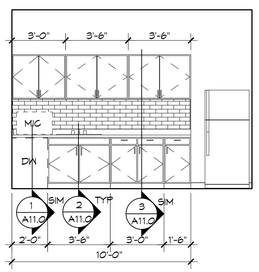

12 CONFERENCE/BREAK
SCALE: 1/4"= 1'-0"

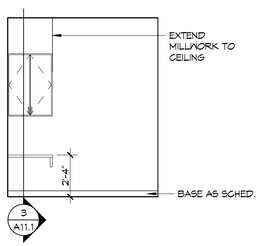

13 PHLEBOTOMY
SCALE: 1/4"= 1'-0"

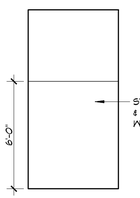

14 LIQUID N2 STORAGE
SCALE: 1/4"= 1'-0"

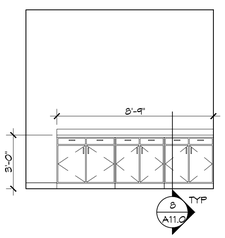

15 DIRTY UTILITY NORTH
SCALE: 1/4"= 1'-0"

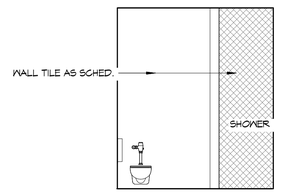

16 STAFF RESTROOM NORTH
1/4" = 1'-0"

16 STAFF RESTROOM NORTH
SCALE: 1/4"= 1'-0"

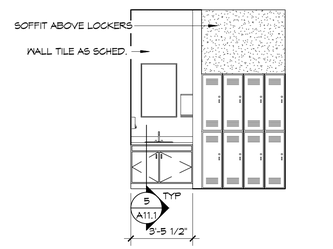

17 STAFF RESTROOM SOUTH
SCALE: 1/4"= 1'-0"

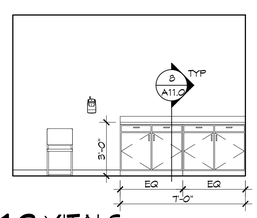

18 VITALS
SCALE: 1/4"= 1'-0"

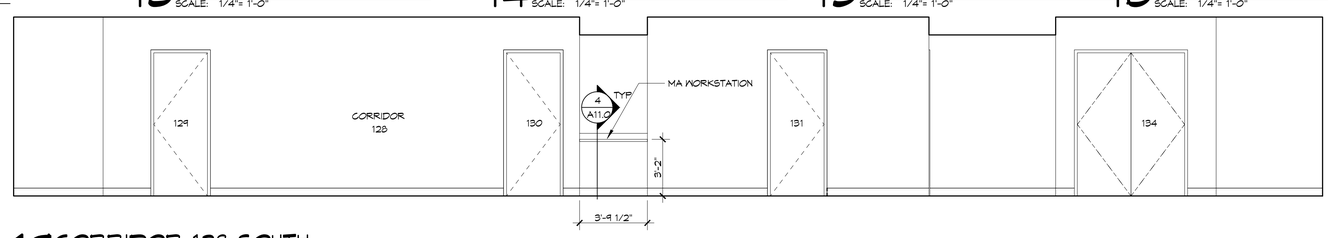

19 CORRIDOR 128 SOUTH
SCALE: 1/4"= 1'-0"

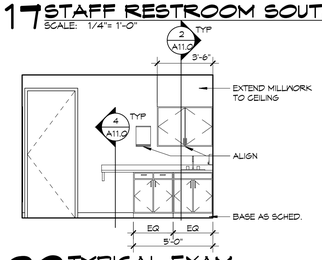

20 TYPICAL EXAM
SCALE: 1/4"= 1'-0"

DAMMON ENGINEERING, INC.
LOUISIANA & MISSISSIPPI
www.dammonengineering.com
info@dammonengineering.com
PH: 985.649.5832
Chief Engineer: Brian Mistich, PE
5542 Jean Street, Trail
Slidell, LA 70458

REVISIONS

#	DESCRIPTION	DATE

SEAL:

NEW MEDICAL OFFICE
DIANA OAK HARBOR REAL ESTATE LLC
540 OAK HARBOR BLVD
SLIDELL, LA 70458

JOB No:	2513
DRAWN BY:	CAD
CHECKED BY:	JMS
DATE:	05-16-2025

The client owns the property of Dammon Engineering, Inc. and we retain ownership and all property rights to the plans and specifications prepared by us. Any publication of these plans, specifications and designs without written consent of Dammon Engineering, Inc. will be considered an infringement of our copyright.

SHEET TITLE:
INTERIOR ELEVATIONS

DRAWING NUMBER:
A9.0

SHEET No: 24 of 52

FILE_NAME: J:\--Invoices -- Medical -- Dental\2513 -- Pointe Steyr Family Medical\Current Drawings to Use\A9.0 -- Interior Elevations.dwg, PLOT DATE & TIME: Friday, May 16, 2025 3:03:47 PM