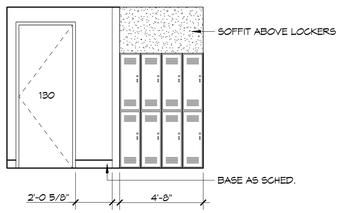

2 PATIENT RESTROOM 130 NORTH
SCALE: 1/4"= 1'-0"

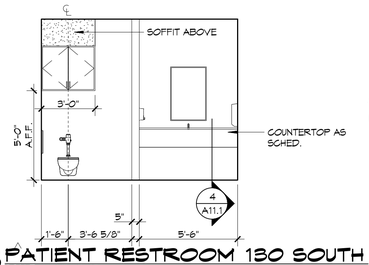

3 PATIENT RESTROOM 130 SOUTH
SCALE: 1/4"= 1'-0"

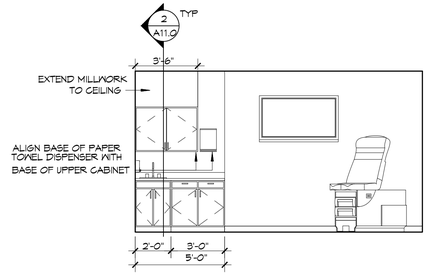

4 TYPICAL EXAM
SCALE: 1/4"= 1'-0"

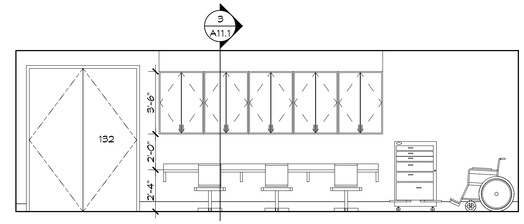

5 NURSING STATION
SCALE: 1/4"= 1'-0"

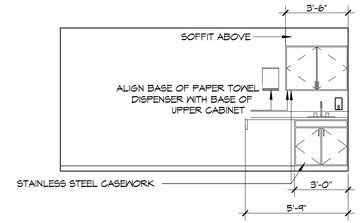

6 ADVANCED PROCEDURE SOUTH
SCALE: 1/4"= 1'-0"

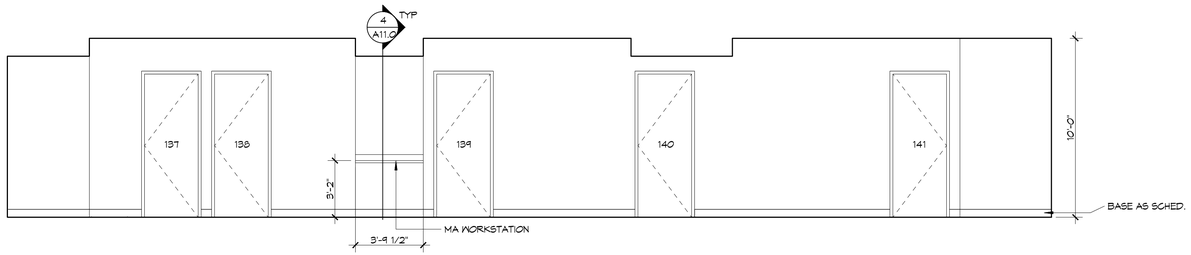

1 CORRIDOR 137 NORTH
SCALE: 1/2"= 1'-0"

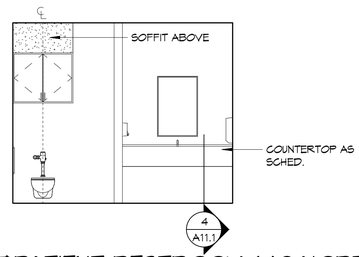

7 PATIENT RESTROOM 140 NORTH
SCALE: 1/4"= 1'-0"

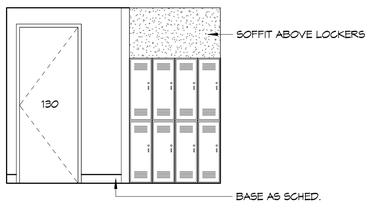

8 PATIENT RESTROOM 140 EAST
SCALE: 1/4"= 1'-0"

DAMMON ENGINEERING, INC.
LOUISIANA & MISSISSIPPI

www.dammonengineering.com
info@dammonengineering.com
PH: 985.649.5832

Chief Engineer: Brian Mistich, PE
5544 Highway 77
Sidell, LA 70458

REVISIONS

#	DESCRIPTION	DATE

SEAL:

NEW MEDICAL OFFICE
DIANA OAK HARBOR REAL ESTATE LLC
540 OAK HARBOR BLVD
SLIDELL, LA 70458

JOB No:	2513	DATE:	03-16-2023
DRAWN BY:	CKD	CHECKED BY:	JMS

THIS DOCUMENT IS THE PROPERTY OF DAMMON ENGINEERING, INC. AND MUST BE RETURNED UPON REQUEST. THIS DOCUMENT MAY NOT BE REPRODUCED, DISTRIBUTED OR USED FOR ANY PURPOSE OTHER THAN THE PROJECT FOR WHICH IT WAS PREPARED WITHOUT WRITTEN CONSENT OF DAMMON ENGINEERING, INC. THE INFORMATION HEREIN IS THE PROPERTY OF DAMMON ENGINEERING, INC. AND MUST BE RETURNED UPON REQUEST.

SHEET TITLE:
INTERIOR ELEVATIONS CONT.

DRAWING NUMBER:
A9.1

SHEET No: 25 of 52

FILE NAME: J:\- Projects - Medical - Dental\2513 - Pontiac Steps Family Medicine\Current Drawings to Use\A9.1 - Interior Elevations.dwg PLOT DATE & TIME: Friday, May 16, 2025 3:03:23 PM