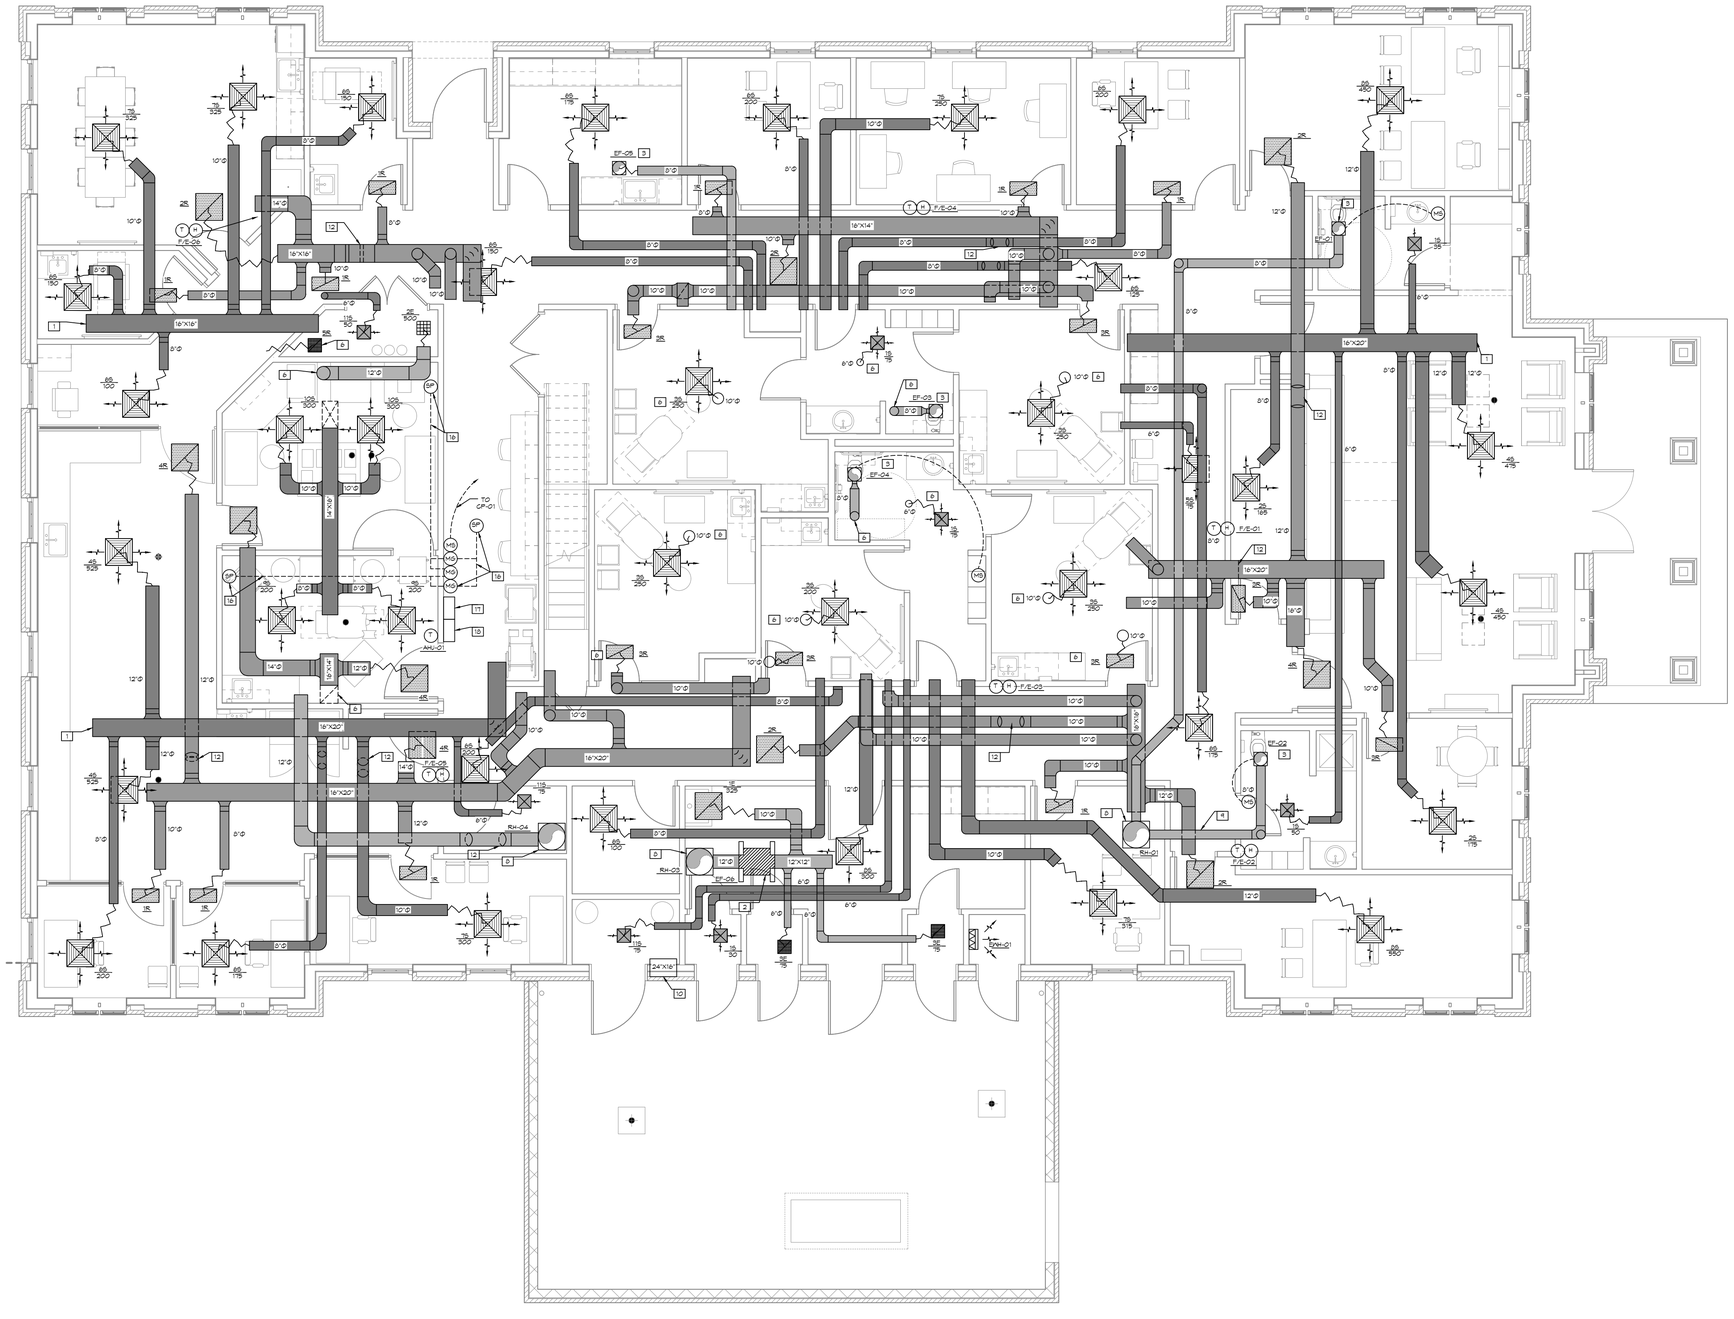

1 MECHANICAL PLAN FIRST FLOOR
SCALE: 3/16" = 1'-0"

DAMMON ENGINEERING, INC.
LOUISIANA & MISSISSIPPI
www.dammonengineering.com
info@dammonengineering.com
PH: 985.649.5832

Chief Engineer: Brian Mistich, PE
5540 Oak Harbor Trail
Slidell, LA 70458

#	DESCRIPTION	REVISIONS	DATE

SEAL:

STATE OF LOUISIANA
BRIAN A. MISTICH
License No. 30187
PROFESSIONAL ENGINEER

NEW MEDICAL OFFICE
DIANA OAK HARBOR REAL ESTATE LLC
540 OAK HARBOR BLVD
SLIDELL, LA 70458

JOB No: 2513 DATE: 05-16-2025
DRAWN BY: CKD CHECKED BY: BAM

The plans, specifications and other documents, including but not limited to computer models, prepared by Dammon Engineering, Inc. (the "Engineer") are the property of Dammon Engineering, and the rights thereof shall be retained by the Engineer. These documents are not to be used by the owner or others on other projects, for additions to this project, or for completion of this project by others, unless prior written consent and appropriate compensation, consistent with the agreement between the Engineer and the owner, is obtained from the Engineer.

SHEET TITLE:
MECHANICAL PLAN FIRST FLOOR

DRAWING NUMBER:
M1

SHEET No: 37 of 52