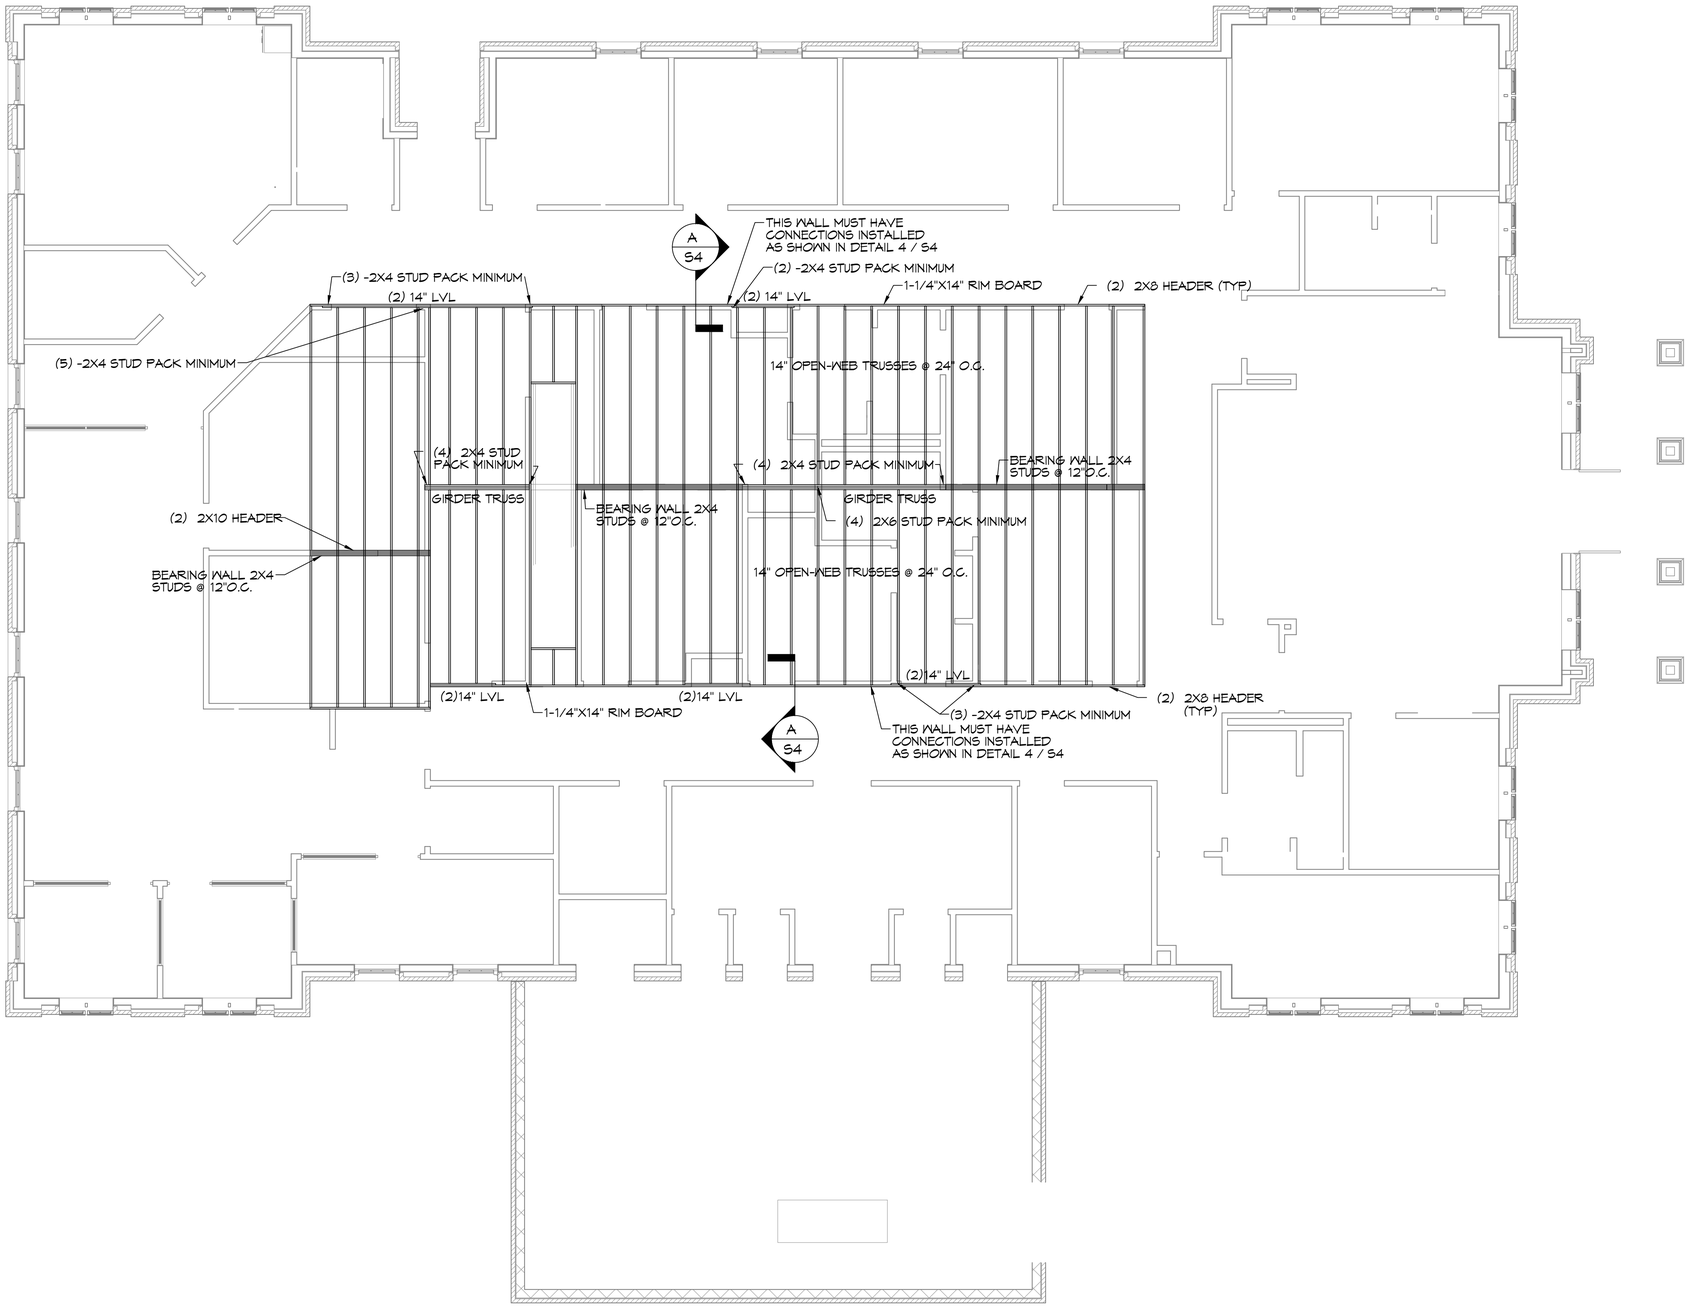

4 MEZZANIE FRAMING PLAN

SCALE: 3/16" = 1'-0"

DAMMON ENGINEERING, INC.
LOUISIANA & MISSISSIPPI
www.dammonengineering.com
info@dammonengineering.com
PH: 985.649.5832

Chief Engineer: Brian Mistech, PE
554 Old Spanish Trail
Slidell, LA 70458

REVISIONS

#	DESCRIPTION	DATE

SEAL:

STATE OF LOUISIANA
BRIAN A. MISTICH
License No. 30187
PROFESSIONAL ENGINEER

NEW MEDICAL OFFICE
DIANA OAK HARBOR REAL ESTATE LLC
540 OAK HARBOR BLVD
SLIDELL, LA 70450

JOB No:	2513
DATE:	05-16-2025
DRAWN BY:	CKD
CHECKED BY:	JMS

These drawings and specifications, regardless of the medium on which they are recorded, are the property of Dammon Engineering, Inc. and are not to be used for any purpose other than the specific project for which they were prepared and delivered. Reproduction or alteration without written consent of Dammon Engineering, Inc. is prohibited. Any unauthorized use is at the user's own risk and without liability to Dammon Engineering, Inc.

SHEET TITLE:
MEZZANINE FRAMING PLAN

DRAWING NUMBER:
S2

SHEET No: 33 of 52