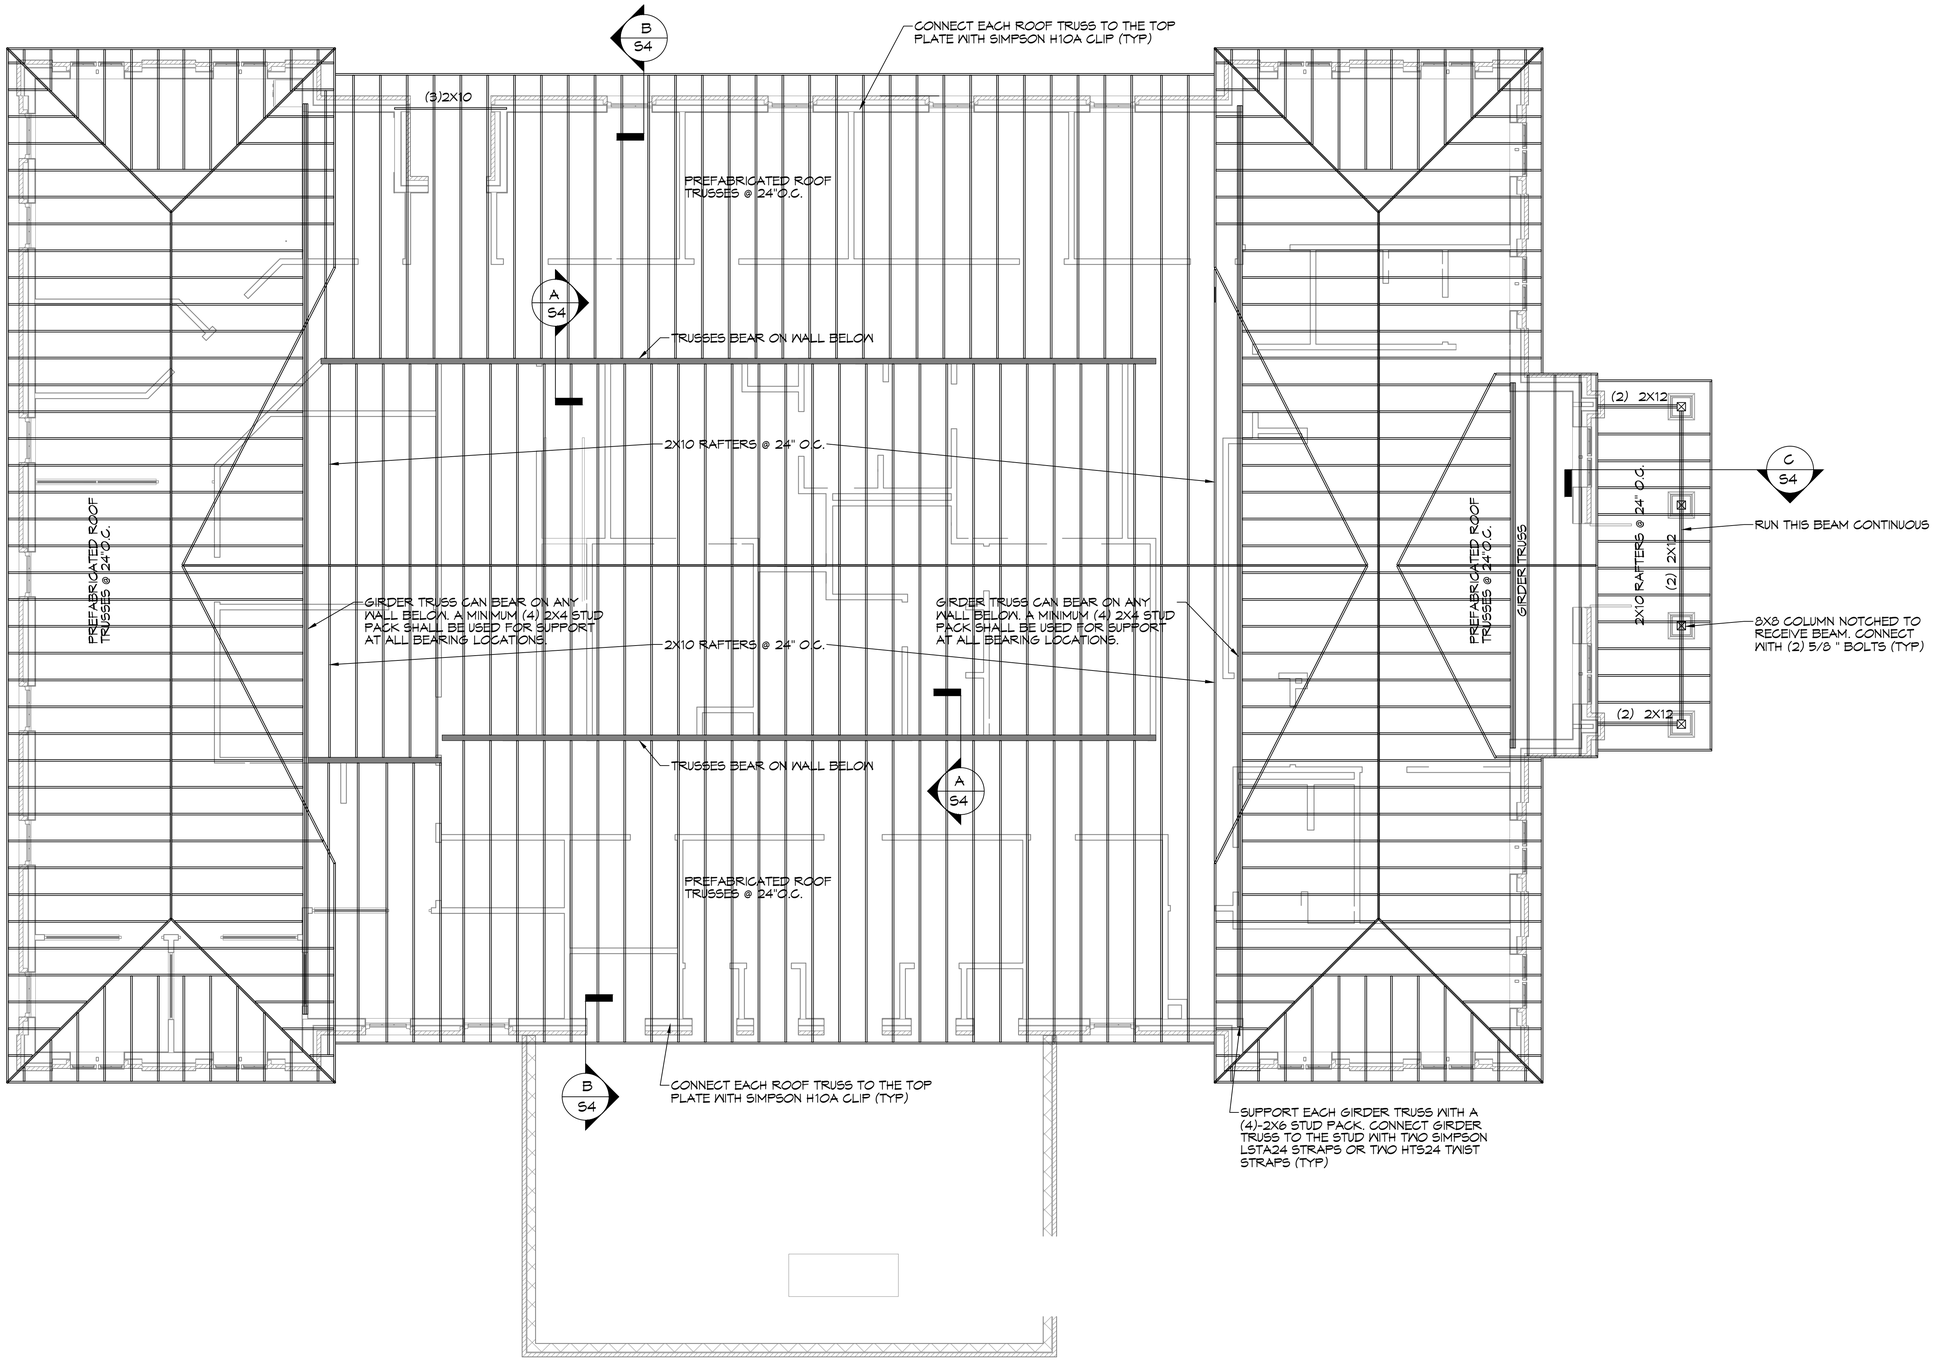

5 ROOF FRAMING PLAN

SCALE: 3/16" = 1'-0"

DAMMON ENGINEERING, INC.
LOUISIANA & MISSISSIPPI
www.dammonengineering.com
info@dammonengineering.com
PH: 985.649.3532

Chief Engineer: Brian Mistech, PE
554 Old Spanish Trail
Slidell, LA 70458

REVISIONS

#	DESCRIPTION	DATE

SEAL:

STATE OF LOUISIANA
BRIAN A. MISTICH
License No. 30187
PROFESSIONAL ENGINEER

NEW MEDICAL OFFICE
DIANA OAK HARBOR REAL ESTATE LLC
540 OAK HARBOR BLVD
SLIDELL, LA 70458

JOB No:	2513
DATE:	05-16-2025
DRAWN BY:	CKD
CHECKED BY:	JVS

These drawings and specifications, regardless of the method of their creation, are and shall remain the property of Dammon Engineering, Inc. The reproduction, alteration or use for any purpose other than that authorized by Dammon Engineering, Inc. is forbidden. Only those copies bearing the original seal and signature shall be deemed authentic. Dammon Engineering, Inc. shall not be responsible for any modifications made to these drawings in any format by others.

SHEET TITLE:
ROOF FRAMING PLAN

DRAWING NUMBER:
S3

SHEET No: 34 of 52