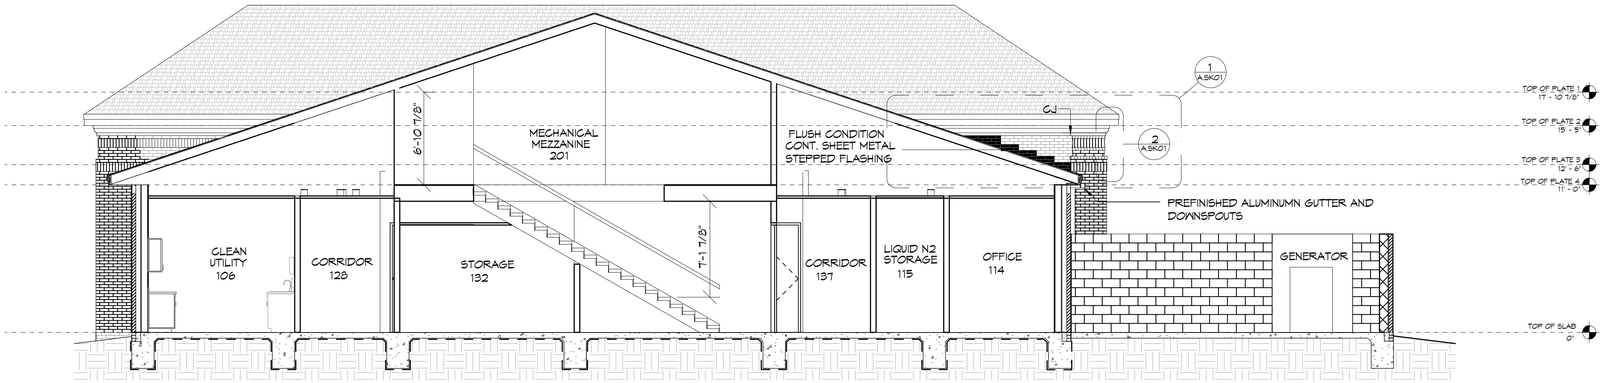

1 BUILDING SECTION
SCALE: 3/16"= 1'-0"

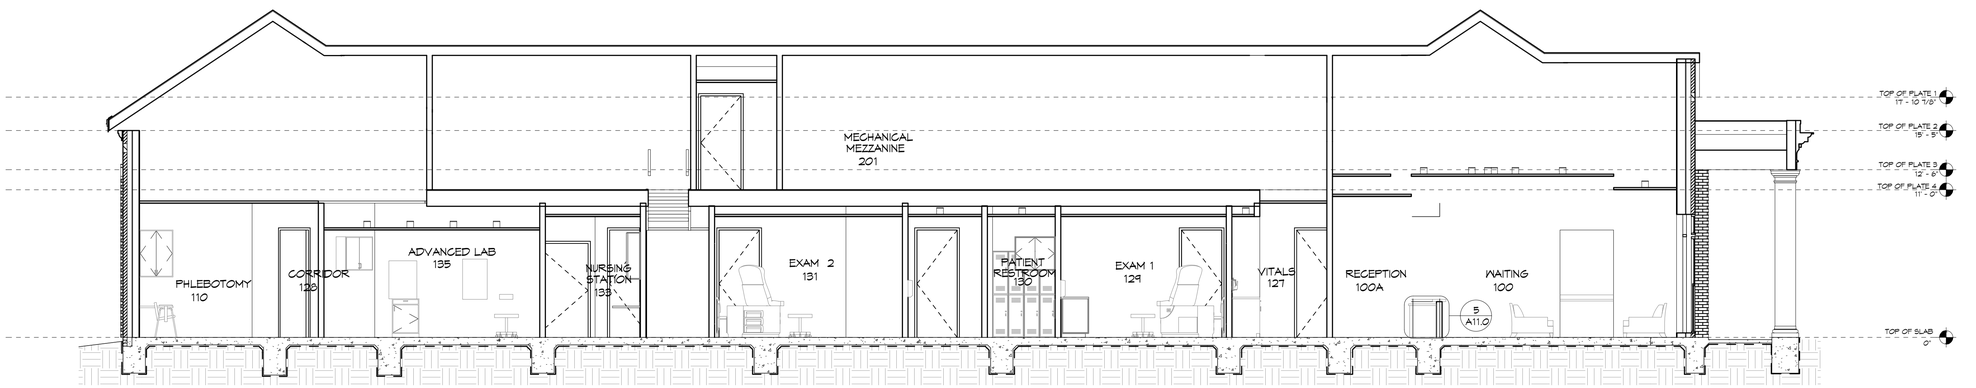

2 BUILDING SECTION
SCALE: 3/16"= 1'-0"

DAMMON ENGINEERING, INC.
LOUISIANA & MISSISSIPPI
www.dammonengineering.com
info@dammonengineering.com
PH: 985.649.5832
Chief Engineer: Brian Mistich, PE
504 Shady Trail
Slidell, LA 70458

#	DESCRIPTION	DATE

REVISIONS

SEAL:

PROGRESS SET

NEW MEDICAL OFFICE
DIANA OAK HARBOR REAL ESTATE LLC
540 OAK HARBOR BLVD
SLIDELL, LA 70458

JOB No:	2513
DATE:	06-03-2025
DRAWN BY:	CCD
CHECKED BY:	JMS

THE DRAWINGS AND SPECIFICATIONS AS INSTRUMENTS OF SERVICE IS THE PROPERTY OF DAMMON ENGINEERING, INC. AND SHALL NOT BE USED BY ANY PERSON OR ENTITY FOR ANY PROJECT OTHER THAN THE SPECIFIED PROJECT FOR WHICH THE WORK WAS PREPARED AND ARE TO BE RETURNED UPON REQUEST. ALL REPRODUCTIONS, COPIES OR SUBSTANTIAL USE OF THE DESIGNS AND SPECIFICATIONS WITHOUT WRITTEN CONSENT OF DAMMON ENGINEERING, INC. ARE PROHIBITED.

SHEET TITLE:
BUILDING SECTIONS

DRAWING NUMBER:
A4.0

SHEET No: 16 of 52

FILE NAME: J:_Revit\Revit - Medical - Demo\2513 - Positive Steps Fertility Mistich\Current Drawings to Use\A4.0 - Bldg Sections.dwg PLOT DATE & TIME: Tuesday, June 3, 2025 9:24:59 AM