FILE_NAME: c:\... Integrity ... Medical ... Detail\2513 - Pattie Steel Facility_MASTER\Current Drawings to Use\A7.0 - Mechanical Yard Plan.dwg, PLOT DATE & TIME: Tuesday, June 3, 2025 9:30:00 AM

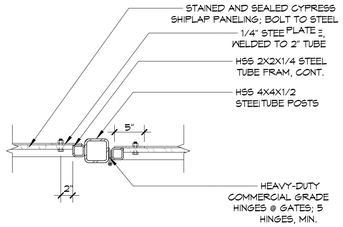

1 MECHANICAL YARD GATE PLAN DETAIL
SCALE: 1"= 1'-0"

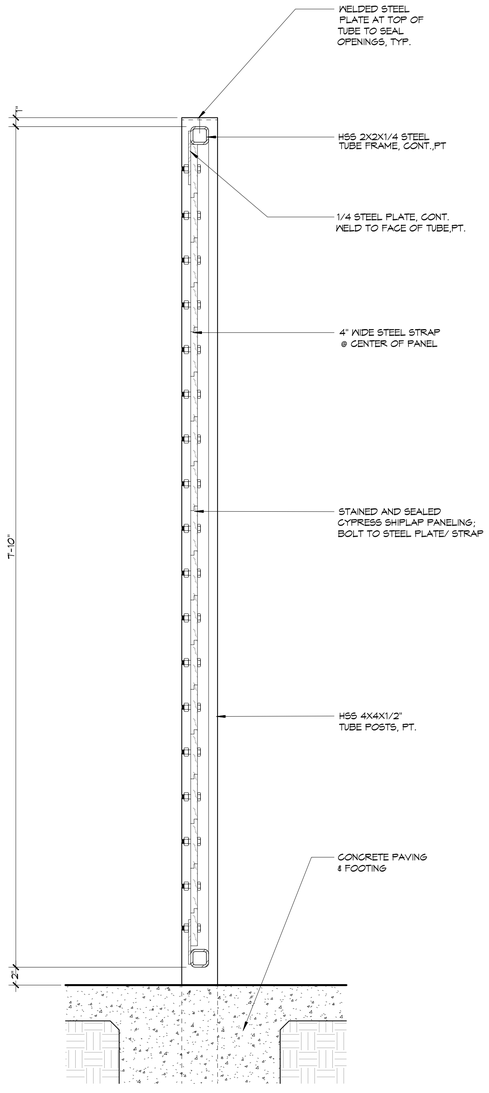

2 MECHANICAL YARD GATE SECTION
SCALE: 1 1/2"= 1'-0"

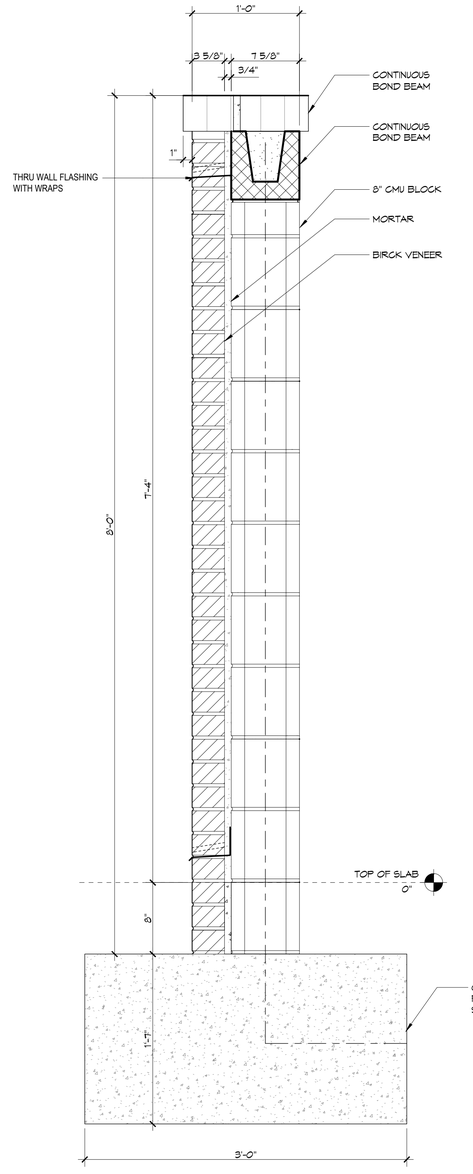

3 TYPICAL MECHANICAL WALL SECTION
SCALE: 1 1/2"= 1'-0"

DAMMON ENGINEERING, INC.
LOUISIANA & MISSISSIPPI
www.dammonengineering.com
info@dammonengineering.com
PH: 985.649.5832
Chief Engineer: Brian Mistich, PE
Staff Assistant: Kelly Frail
Slidell, LA 70458

REVISIONS

#	DESCRIPTION	DATE

SEAL:

PROGRESS SET

NEW MEDICAL OFFICE
DIANA OAK HARBOR REAL ESTATE LLC
540 OAK HARBOR BLVD
SLIDELL, LA 70459

JOB No:	2513
DRAWN BY:	GKD
DATE:	06-03-2025
CHECKED BY:	JMS

These plans remain the property of Dammon Engineering and shall not be used in whole or in part for any other project without the written permission of Dammon Engineering. Visual contact with these plans shall constitute prima facie evidence of the acceptance of these restrictions.

SHEET TITLE:
MECHANICAL YARD SECTIONS

DRAWING NUMBER:
A7.0

SHEET No: 22 of 52