DOOR SCHEDULE																	
OPENING			OPENING SIZE		DOOR			GL	FRAME								
TAG	RM NAME	RTG	WIDTH	HEIGHT	TYPE	MTL	FIN	TYPE	TYPE	MTL	FIN	JAMB	HEAD	SILL	HDWR	REMARKS
100A	RECEPTION		3' - 0"	8' - 0"	E	WD	PT				PT				ACCESS CONTROL	
100B	WAITING		6' - 4"	9' - 2"	X	WD	PT		HM-1	HM	PT				ACCESS CONTROL	
100C	WAITING		3' - 0"	8' - 0"	F	WD	PT		HM-1	HM	PT					CASED OPENING
100D	WAITING		4' - 0"	8' - 0"	FG	WD	PT		HM-2	HM	PT				ACCESS CONTROL	
100E	WAITING		4' - 0"	8' - 0"	FG	WD	PT		HM-2	HM	PT				ACCESS CONTROL	
100F			6' - 4"	9' - 2"		WD	PT		HM-1	HM	PT				ACCESS CONTROL	
100I			3' - 0"	8' - 0"	F	HM	PT		HM-1	HM	PT					
101	WAITING RESTROOM		3' - 0"	8' - 0"	F	HM	PT		HM-1	HM	PT					
102	DR. PARRY'S OFFICE		3' - 0"	8' - 0"	E	WD	PT		HM-1	HM	PT					
103	CONSULT		3' - 0"	8' - 0"	E	WD	PT		HM-1	HM	PT					
104	NURSING OFFICE		3' - 0"	8' - 0"	E	WD	PT		HM-1	HM	PT					
105	CONSULT		3' - 0"	8' - 0"	E	WD	PT		HM-1	HM	PT					
106	CLEAN UTILITY		3' - 0"	8' - 0"	F	HM	PT		HM-1	HM	PT					
107	COLLECTION		3' - 0"	8' - 0"	E	WD	PT		HM-1	HM	PT					
108	CONFERENCE/ BREAK		3' - 0"	8' - 0"	F	WD	PT		HM-1	HM	PT					
109	COLLECTION		3' - 0"	8' - 0"	E	WD	PT		HM-1	HM	PT					
111	PRIMARY LAB		4' - 0"	8' - 0"	B	HM	PT		HM-3	HM	PT				ACCESS CONTROL	
111A	PRIMARY LAB		4' - 0"	8' - 0"	FG	HM	PT		HM-1	HM	PT				ACCESS CONTROL	
112	OFFICE		3' - 0"	8' - 0"	FG	WD	PT		HM-4	HM	PT					
113	OFFICE		3' - 0"	8' - 0"	FG	WD	PT		HM-4	HM	PT					
114	OFFICE		3' - 0"	8' - 0"		WD	PT		HM-4	HM	PT					
115	LIQUID N2 STORAGE	45	4' - 0"	8' - 0"	FG	HM	PT		HM-1	HM	PT				ACCESS CONTROL	
116	ELECTRIC		3' - 0"	8' - 0"	F	WD	PT		HM-1	HM	PT					
117	TANK EXCHANGE	45	4' - 0"	7' - 0"	F	GALV. HM	PT		HM-1	GALV HM	PT				ACCESS CONTROL	
118	DIRTY UTILITY		4' - 0"	7' - 0"	F	HM	PT		HM-1	GALV HM	PT				ACCESS CONTROL	
118A	DIRTY UTILITY		4' - 0"	7' - 0"	F	GALV. HM	PT		HM-1	GALV HM	PT				ACCESS CONTROL	
119	CLEAN LINEN		3' - 0"	7' - 0"	F	HM	PT		HM-1	HM	PT					
119A	CLEAN LINEN		3' - 0"	7' - 0"	F	GALV. HM	PT		HM-1	GALV HM	PT				ACCESS CONTROL	
120	DIRTY LINEN		3' - 0"	7' - 0"	F	HM	PT		HM-1	HM	PT					
120A	DIRTY LINEN		3' - 0"	7' - 0"	F	GALV. HM	PT		HM-1	GALV HM	PT				ACCESS CONTROL	
121	TRASH		3' - 0"	7' - 0"	F	GALV. HM	PT		HM-1	GALV HM	PT					
121A	TRASH		3' - 0"	7' - 0"	F	GALV. HM	PT		HM-1	GALV HM	PT				ACCESS CONTROL	
122	RISER ROOM		3' - 0"	7' - 0"	F	GALV. HM	PT		HM-1	GALV HM	PT				ACCESS CONTROL	
123	CONSULT		3' - 0"	8' - 0"	E	WD	PT		HM-1	HM	PT					
124	OFFICE		3' - 0"	8' - 0"	E	WD	PT		HM-1	HM	PT					
125	FINANCIAL COUNSELING		3' - 0"	8' - 0"	E	WD	PT		HM-1	HM	PT					
126	STAFF RESTROOM		3' - 0"	8' - 0"	E	WD	PT		HM-1	HM	PT					
128	CORRIDOR		4' - 0"	7' - 0"	F	GALV. HM	PT		HM-1	GALV HM	PT				ACCESS CONTROL	
129	EXAM 1		3' - 0"	8' - 0"	E	WD	PT		HM-1	HM	PT					
130	PATIENT RESTROOM		3' - 0"	8' - 0"	E	WD	PT		HM-1	HM	PT				ACCESS CONTROL	
130A	PATIENT RESTROOM		3' - 0"	8' - 0"	E	WD	PT		HM-1	HM	PT				ACCESS CONTROL	
131	EXAM 2		3' - 0"	8' - 0"	E	WD	PT		HM-1	HM	PT					
131A	PATIENT RESTROOM		3' - 0"	8' - 0"	E	WD	PT		HM-1	HM	PT				ACCESS CONTROL	
132	STORAGE		6' - 0"	8' - 0"	F-D	WD	PT		HM-2	HM	PT					
134	GAS TANKS	45	6' - 0"	8' - 0"	F-D	WD	PT		HM-2	HM	PT					
135	ADVANCED LAB		3' - 0"	7' - 0"	F	HM	PT		HM-1	HM	PT				ACCESS CONTROL	
135A	ADVANCED LAB		3' - 0"	7' - 0"	F	HM	PT		HM-1	HM	PT				ACCESS CONTROL	DOOR SWING REVISED TO BE 180 DEGREES
136	ADVANCED PROCEDURE ROOM		4' - 0"	7' - 0"	F	HM	PT		HM-1	HM	PT				ACCESS CONTROL	
137	CORRIDOR		3' - 0"	8' - 0"	F	WD	PT		HM-1	HM	PT					
138	EXAM 3		3' - 0"	8' - 0"	E	WD	PT		HM-1	HM	PT					
139	EXAM 4		3' - 0"	8' - 0"	E	WD	PT		HM-1	HM	PT					
139A	EXAM 4		3' - 0"	8' - 0"	E	WD	PT		HM-1	HM	PT				ACCESS CONTROL	
140	PATIENT RESTROOM		3' - 0"	8' - 0"	E	WD	PT		HM-1	HM	PT				ACCESS CONTROL	
141	EXAM 5		3' - 0"	8' - 0"	E	WD	PT		HM-1	HM	PT					
141A	EXAM 5		3' - 0"	8' - 0"	E	WD	PT		HM-1	HM	PT				ACCESS CONTROL	
200	DATA		3' - 0"	7' - 0"	F	WD	PT		HM-1	HM	PT					

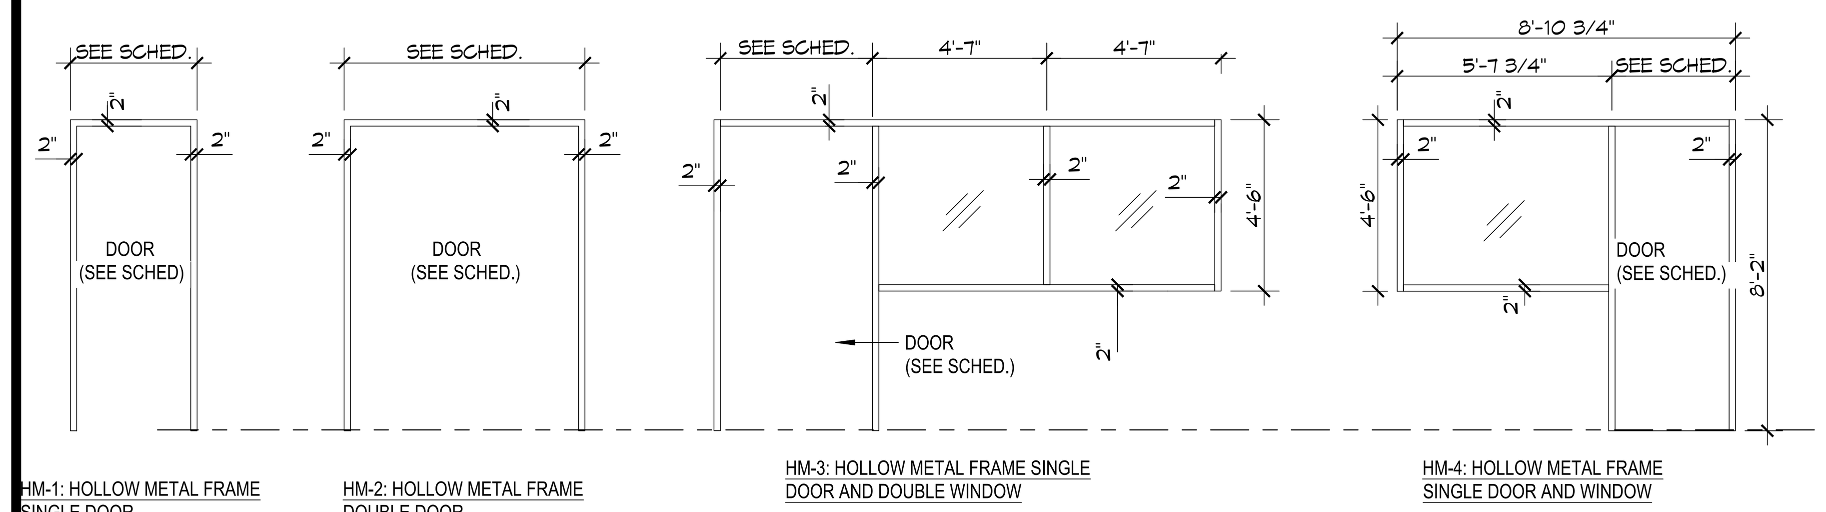

1 DOOR FRAME TYPES
SCALE: 1/4"= 1'-0"

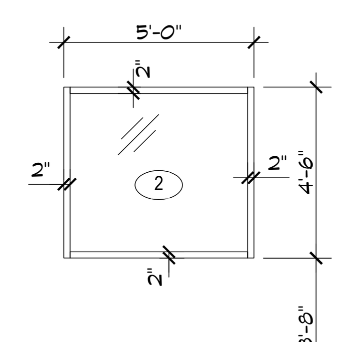

2 INTERIOR WINDOW
SCALE: 1/4"= 1'-0"

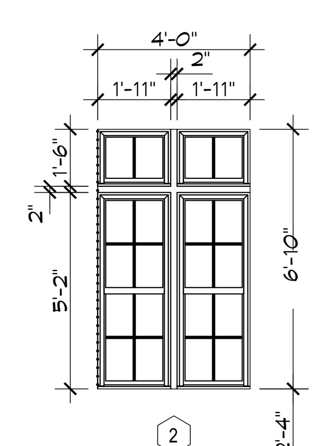

3 LARGE TYP WINDOW
SCALE: 1/4"= 1'-0"

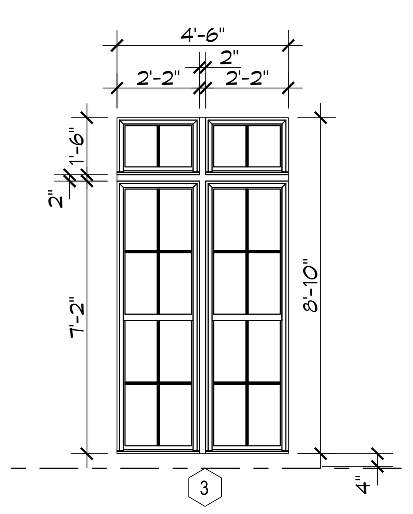

4 FRONT PORCH WINDOW
SCALE: 1/4"= 1'-0"

ALUMINUMN CLAD WOOD WINDOW
GLAZING = TO CARDINAL LOW E 240/CLEAR
SHGC= .25

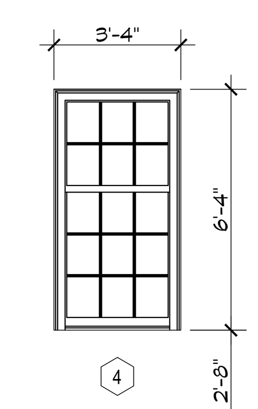

5 SMALL WINDOW
SCALE: 1/4"= 1'-0"

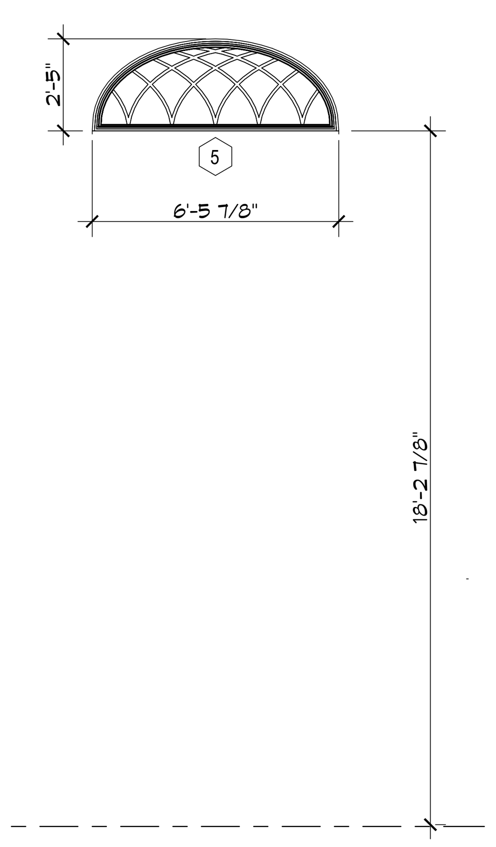

8 FRONT PORCH TOP WINDOW
SCALE: 1/4"= 1'-0"

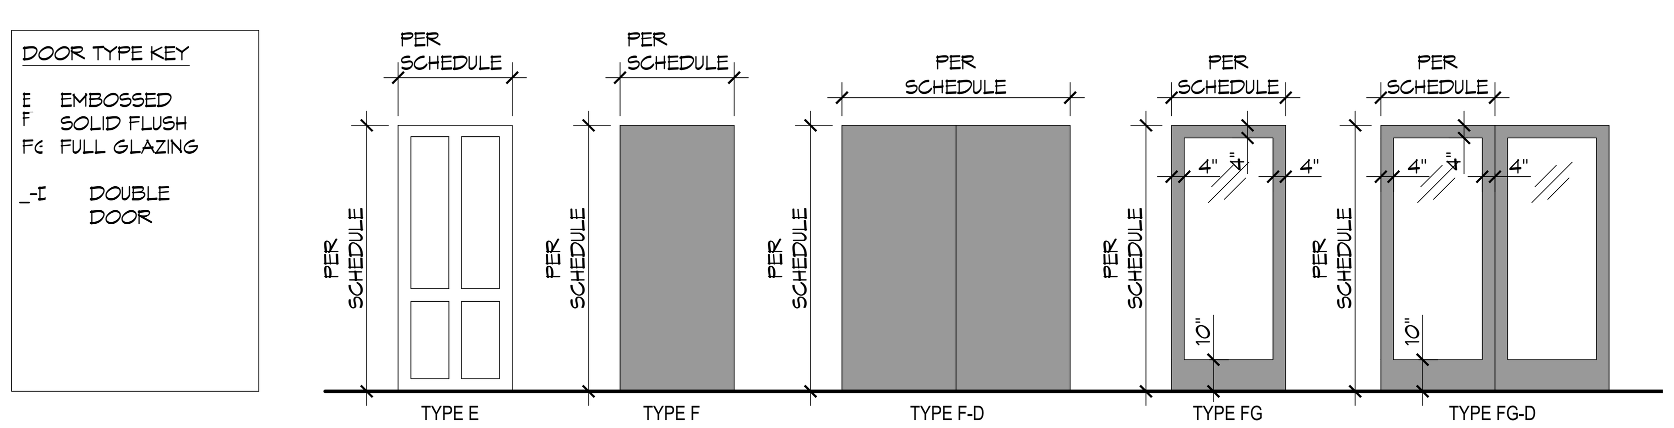

6 DOOR TYPES
SCALE: 1/4"= 1'-0"

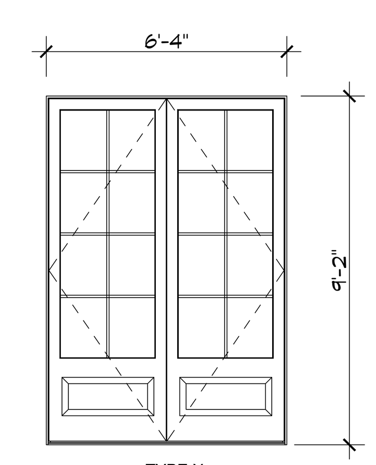

7 FRONT DOOR
SCALE: 1/4"= 1'-0"

ALUMINUMN WOOD DOOR
GLAZING= TO CARDINAL LOW E 240
SHGC= .25

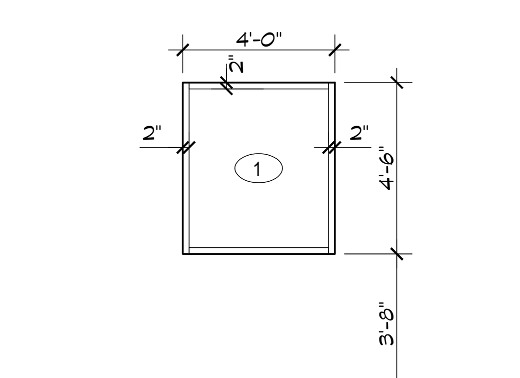

9 INTERIOR HOLLOW METAL FRAME WINDOW 2
SCALE: 1/4"= 1'-0"

DAMMON ENGINEERING, INC.
LOUISIANA & MISSISSIPPI
Chief Engineer: Brian Mistich, PE
554 Old Spanish Trail
Slidell, LA 70458
www.dammonengineering.com
info@dammonengineering.com
PH: 985.649.5832

REVISIONS
#	DESCRIPTION	DATE

SEAL:

PROGRESS SET

NEW MEDICAL OFFICE
DIANA OAK HARBOR REAL ESTATE LLC
540 OAK HARBOR BLVD
SLIDELL, LA 70458

JOB No:	2513	DATE:	06-03-2025
DRAWN BY:	CKD	CHECKED BY:	JMS

SHEET TITLE:
DOOR AND WINDOW SCHEDULE

DRAWING NUMBER:
A8.0

SHEET No: 23 of 52