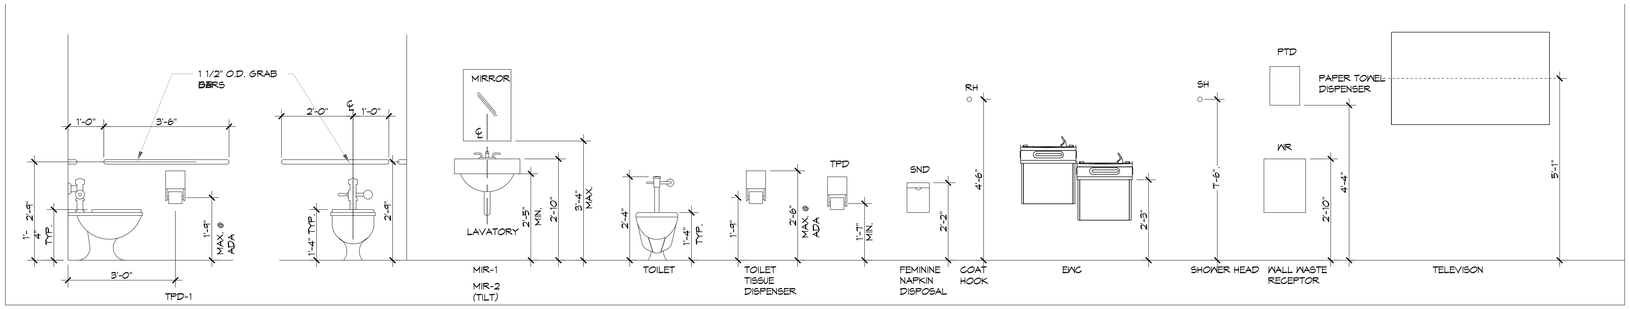

1 TYPICAL TOILET ACCESSORIES MOUNTING HEIGHTS
SCALE: 1/2"= 1'-0"

NOTES:
PROVIDE STIFFENERS, BRACING, BACKING PLATES AND BLOCKING REQUIRED FOR SECURE INSTALLATION OF TOILET PARTITIONS, DOORS AND DOOR HARDWARE INCLUDING WALL-MOUNTED DOOR STOPS, HANDRAILS, WALL-MOUNTED SHELVES, OPERABLE PARTITIONS, MISCELLANEOUS EQUIPMENT, AND SUSPENDED MECHANICAL AND ELECTRICAL EQUIPMENT.

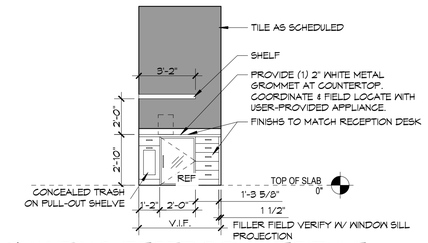

9 WAITING RESTROOM VESIBULE
SCALE: 1/4"= 1'-0"

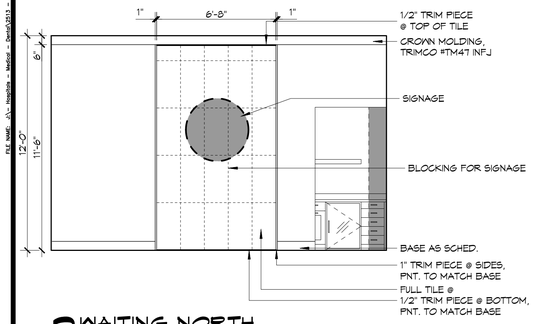

2 WAITING NORTH
SCALE: 1/4"= 1'-0"

3 WAITING EAST
SCALE: 1/4"= 1'-0"

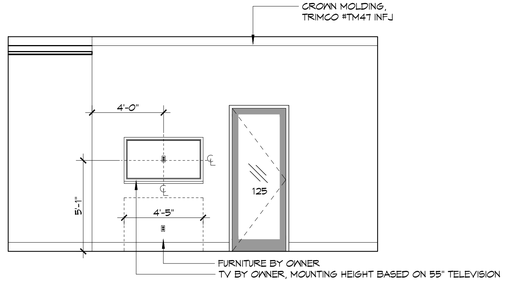

4 WAITING SOUTH
SCALE: 1/4"= 1'-0"

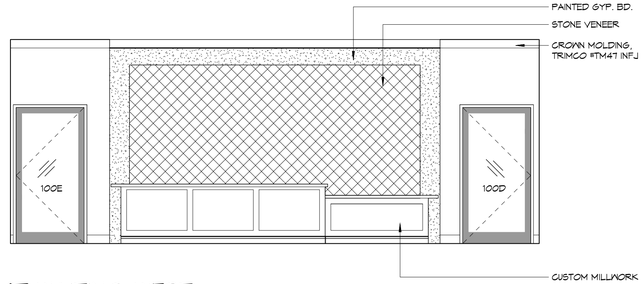

5 WAITING WEST
SCALE: 1/4"= 1'-0"

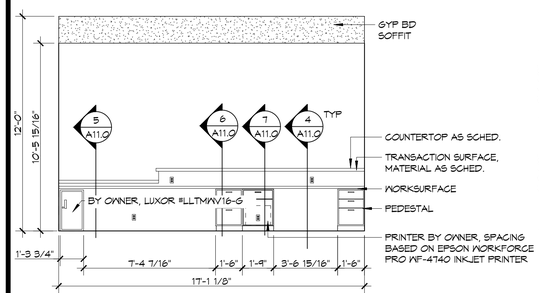

6 RECEPTION
SCALE: 1/4"= 1'-0"

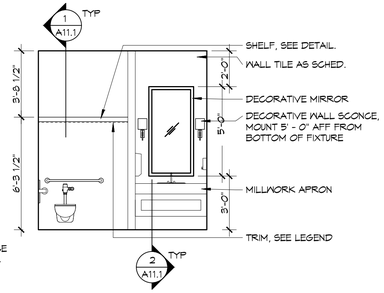

7 WAITING RESTROOM
SCALE: 1/4"= 1'-0"

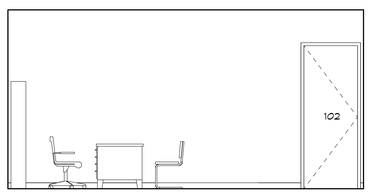

7 DR. PARRY'S OFFICE 102
SCALE: 1/4"= 1'-0"

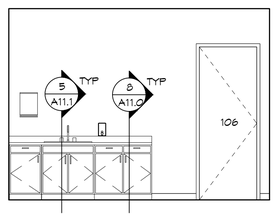

10 CLEAN UTILITY SOUTH
SCALE: 1/4"= 1'-0"

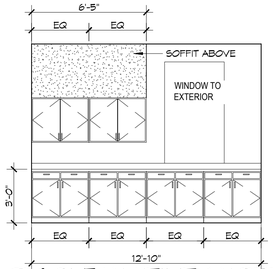

21 CLEAN UTILITY NORTH
SCALE: 1/4"= 1'-0"

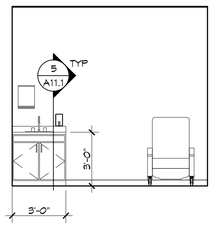

11 TYPICAL COLLECTION
SCALE: 1/4"= 1'-0"

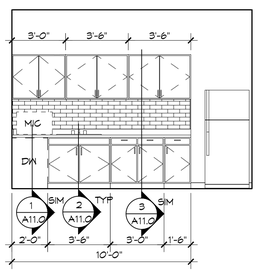

12 CONFERENCE/BREAK
SCALE: 1/4"= 1'-0"

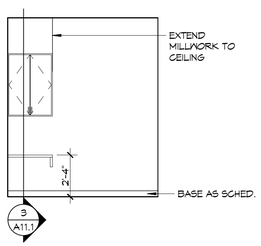

13 PHLEBOTOMY
SCALE: 1/4"= 1'-0"

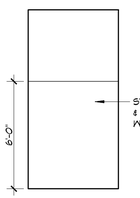

14 LIQUID N2 STORAGE
SCALE: 1/4"= 1'-0"

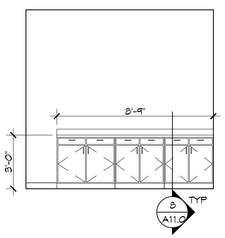

15 DIRTY UTILITY NORTH
SCALE: 1/4"= 1'-0"

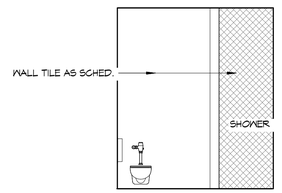

16 STAFF RESTROOM NORTH
1/4" = 1'-0"

16 STAFF RESTROOM NORTH
SCALE: 1/4"= 1'-0"

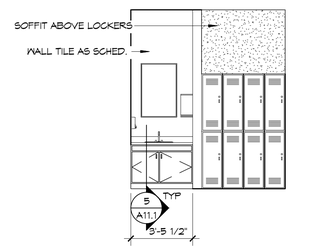

17 STAFF RESTROOM SOUTH
SCALE: 1/4"= 1'-0"

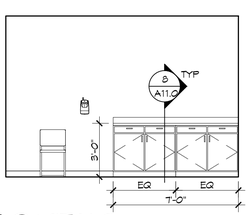

18 VITALS
SCALE: 1/4"= 1'-0"

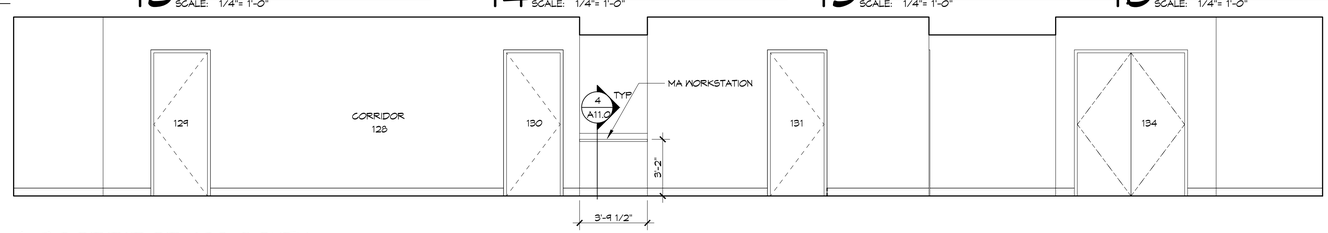

19 CORRIDOR 128 SOUTH
SCALE: 1/4"= 1'-0"

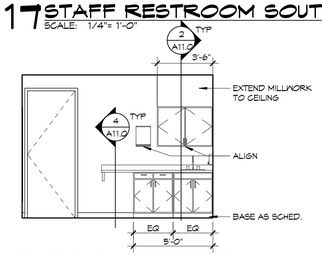

20 TYPICAL EXAM
SCALE: 1/4"= 1'-0"

DAMMON ENGINEERING, INC.
LOUISIANA & MISSISSIPPI
www.dammonengineering.com
info@dammonengineering.com
PH: 985.649.5832
Chief Engineer: Brian Mistich, PE
5545 Sunset Trail
Slidell, LA 70458

REVISIONS

#	DESCRIPTION	DATE

SEAL:

PROGRESS SET

NEW MEDICAL OFFICE
DIANA OAK HARBOR REAL ESTATE LLC
540 OAK HARBOR BLVD
SLIDELL, LA 70458

JOB No: 2513 | DATE: 06-03-2025
DRAWN BY: CAD | CHECKED BY: JMS

The client owns the plans and other documents prepared by the architect for this project, whether the project is executed or not. These documents are the property of Dammon Engineering, Inc. and shall not be used by any person for any purpose whatsoever without the written permission of Dammon Engineering, Inc. Visual contact with these plans shall constitute prima facie evidence of the acceptance of these restrictions. Any unauthorized use of these documents will be at the user's sole risk and without liability to Dammon Engineering, Inc.

SHEET TITLE:
INTERIOR ELEVATIONS

DRAWING NUMBER:
A9.0

SHEET No: 24 of 52

FILE NAME: J:\+ Inactive + Medical + Dental\2513 - Pontiac Stage Fertility Modern\Current Drawings to Use\A9.0 - Interior Elevations.dwg - PLOT DATE & TIME: - Tuesday, June 3, 2025 8:31:17 AM