


## 2 PATIENT RESTROOM 130 NORTH
SCALE: 1/4"= 1'-0"




## 3 PATIENT RESTROOM 130 SOUTH
SCALE: 1/4"= 1'-0"

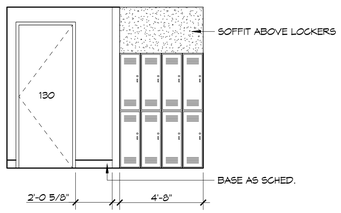


## 4 TYPICAL EXAM
SCALE: 1/4"= 1'-0"

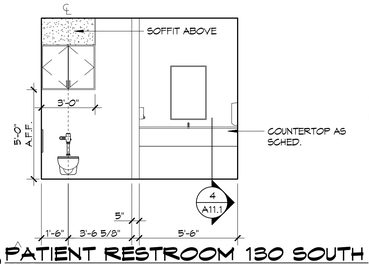


## 5 NURSING STATION
SCALE: 1/4"= 1'-0"

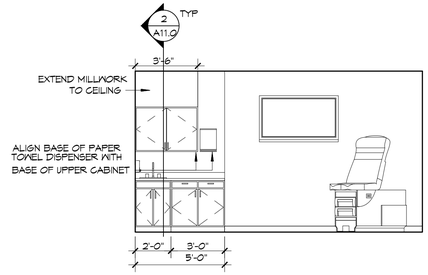


## 6 ADVANCED PROCEDURE SOUTH
SCALE: 1/4"= 1'-0"

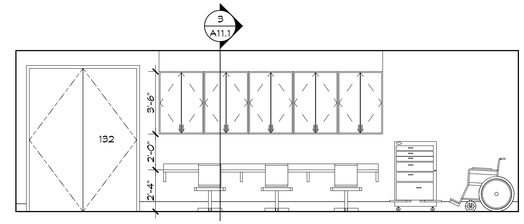


## 1 CORRIDOR 137 NORTH
SCALE: 1/2"= 1'-0"

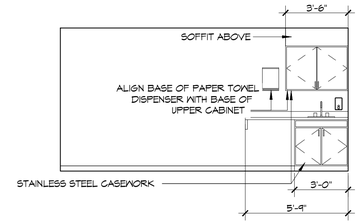


## 7 PATIENT RESTROOM 140 NORTH
SCALE: 1/4"= 1'-0"

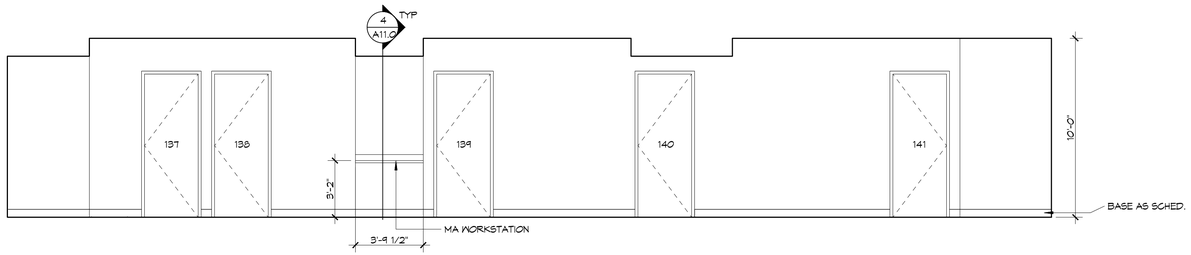


## 8 PATIENT RESTROOM 140 EAST
SCALE: 1/4"= 1'-0"

DAMMON ENGINEERING, INC.
LOUISIANA & MISSISSIPPI
www.dammonengineering.com
info@dammonengineering.com
PH: 985.649.5832
Chief Engineer: Brian Mistich, PE
5564 Highway 77 Suite 7
Sidell, LA 70458
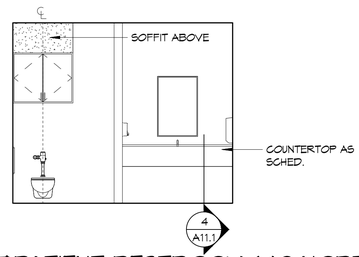
| # | DESCRIPTION | DATE |
|---|---|---|
| | | |

REVISIONS

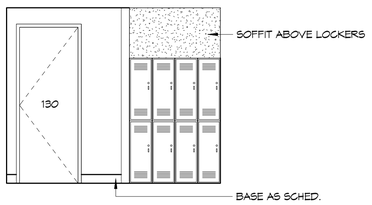SEAL:

PROGRESS SET

NEW MEDICAL OFFICE
DIANA OAK HARBOR REAL ESTATE LLC
540 OAK HARBOR BLVD
SLIDELL, LA 70458

| | | | |
|---|---|---|---|
| JOB No: | 2513 | DATE: | 06-03-2025 |
| DRAWN BY: | CKD | CHECKED BY: | JMS |

THIS DOCUMENT IS THE PROPERTY OF DAMMON ENGINEERING, INC. AND MUST BE RETURNED UPON REQUEST. THIS DOCUMENT MAY NOT BE REPRODUCED, DISTRIBUTED OR USED FOR ANY PURPOSE OTHER THAN THE PROJECT FOR WHICH IT WAS PREPARED AND DELIVERED WITHOUT WRITTEN CONSENT OF DAMMON ENGINEERING, INC. ©2025 DAMMON ENGINEERING, INC. ALL RIGHTS RESERVED.

SHEET TITLE:
INTERIOR ELEVATIONS CONT.

DRAWING NUMBER:
A9.1

SHEET No: 25 of 52

FILE NAME: J:\+ Hospitals + Medical + Dental\2513 - Pontine Stage Facility Models\Current Drawings to Use\A9.1 - Interior Elevations.dwg PLOT DATE & TIME: Tuesday, June 3, 2025 9:31:05 AM