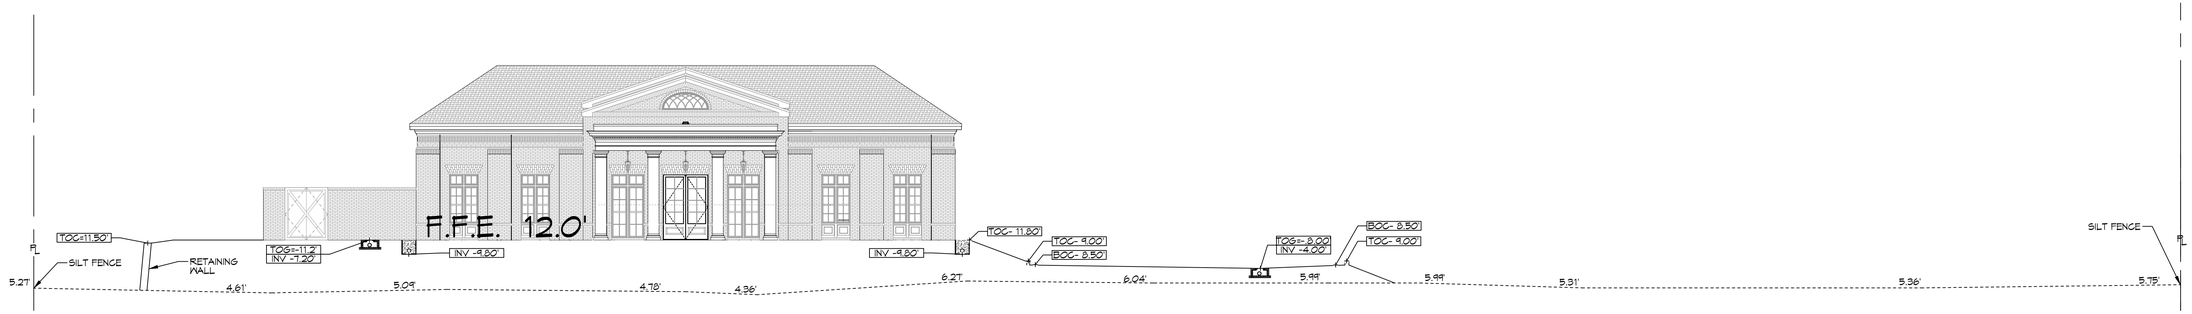

A C5 CROSS SECTION

SCALE: 1"=10'-0"

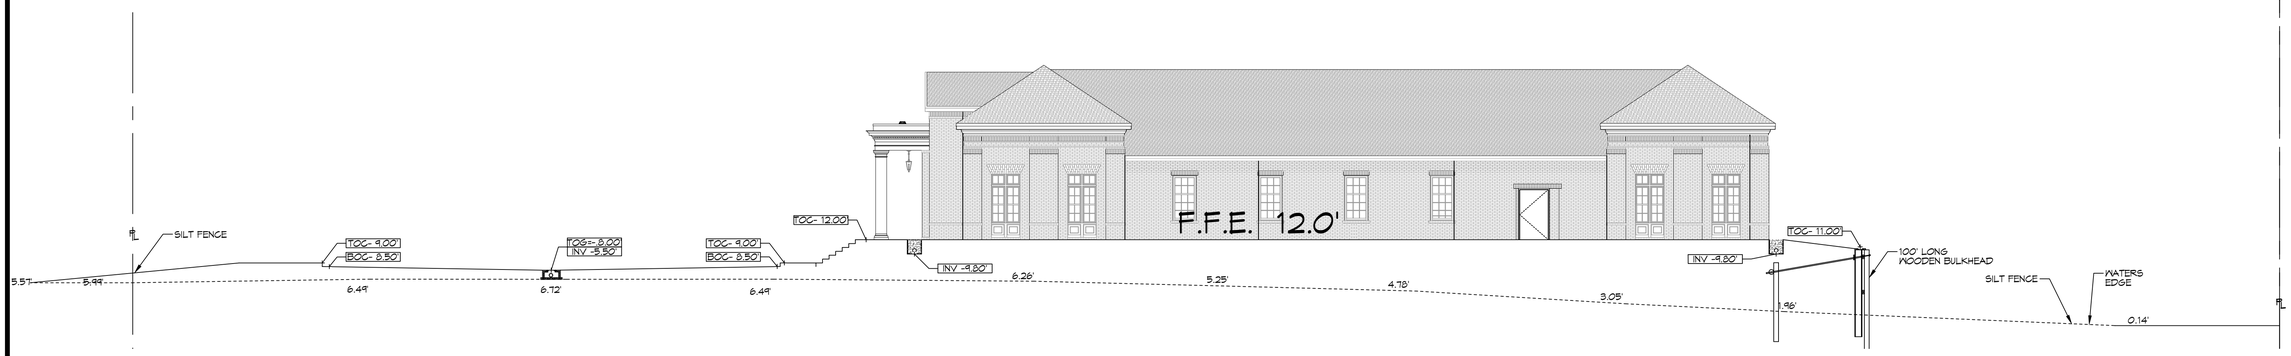

B C5 CROSS SECTION

SCALE: 1"=10'-0"

DAMMON ENGINEERING, INC.

LOUISIANA & MISSISSIPPI

www.dammonengineering.com
info@dammonengineering.com
PH: 985.649.5832

Chief Engineer: Brian Mistich, PE
554 Old Spanish Trail
Slidell, LA 70458

#	DESCRIPTION	DATE

REVISIONS

SEAL:

PROGRESS SET

NEW MEDICAL OFFICE

DIANA OAK HARBOR REAL ESTATE LLC

540 OAK HARBOR BLVD
SLIDELL, LA 70450

JOB No:	2513
DATE:	06-03-2025
DRAWN BY:	CKD
CHECKED BY:	CKD

This plans & specs are copyrighted documents. Rights and ownership remain with the Engineer. Any alterations and reuse of these documents without written consent of the Engineer is prohibited and violates the property of Dammon Engineering, and is per federal law (17 USC 101). Only the Engineer is allowed to add or delete information from these documents. Any other person or entity making changes to these documents is acting in violation of federal law and will be prosecuted to the fullest extent permitted by law. Dammon Engineering, the seal, logo, and all other trademarks or service marks contained in these documents are the property of Dammon Engineering and may not be used without written consent of the Engineer.

SHEET TITLE:
DRAINAGE SECTIONS

DRAWING NUMBER:

C5

SHEET No: 7 of 52