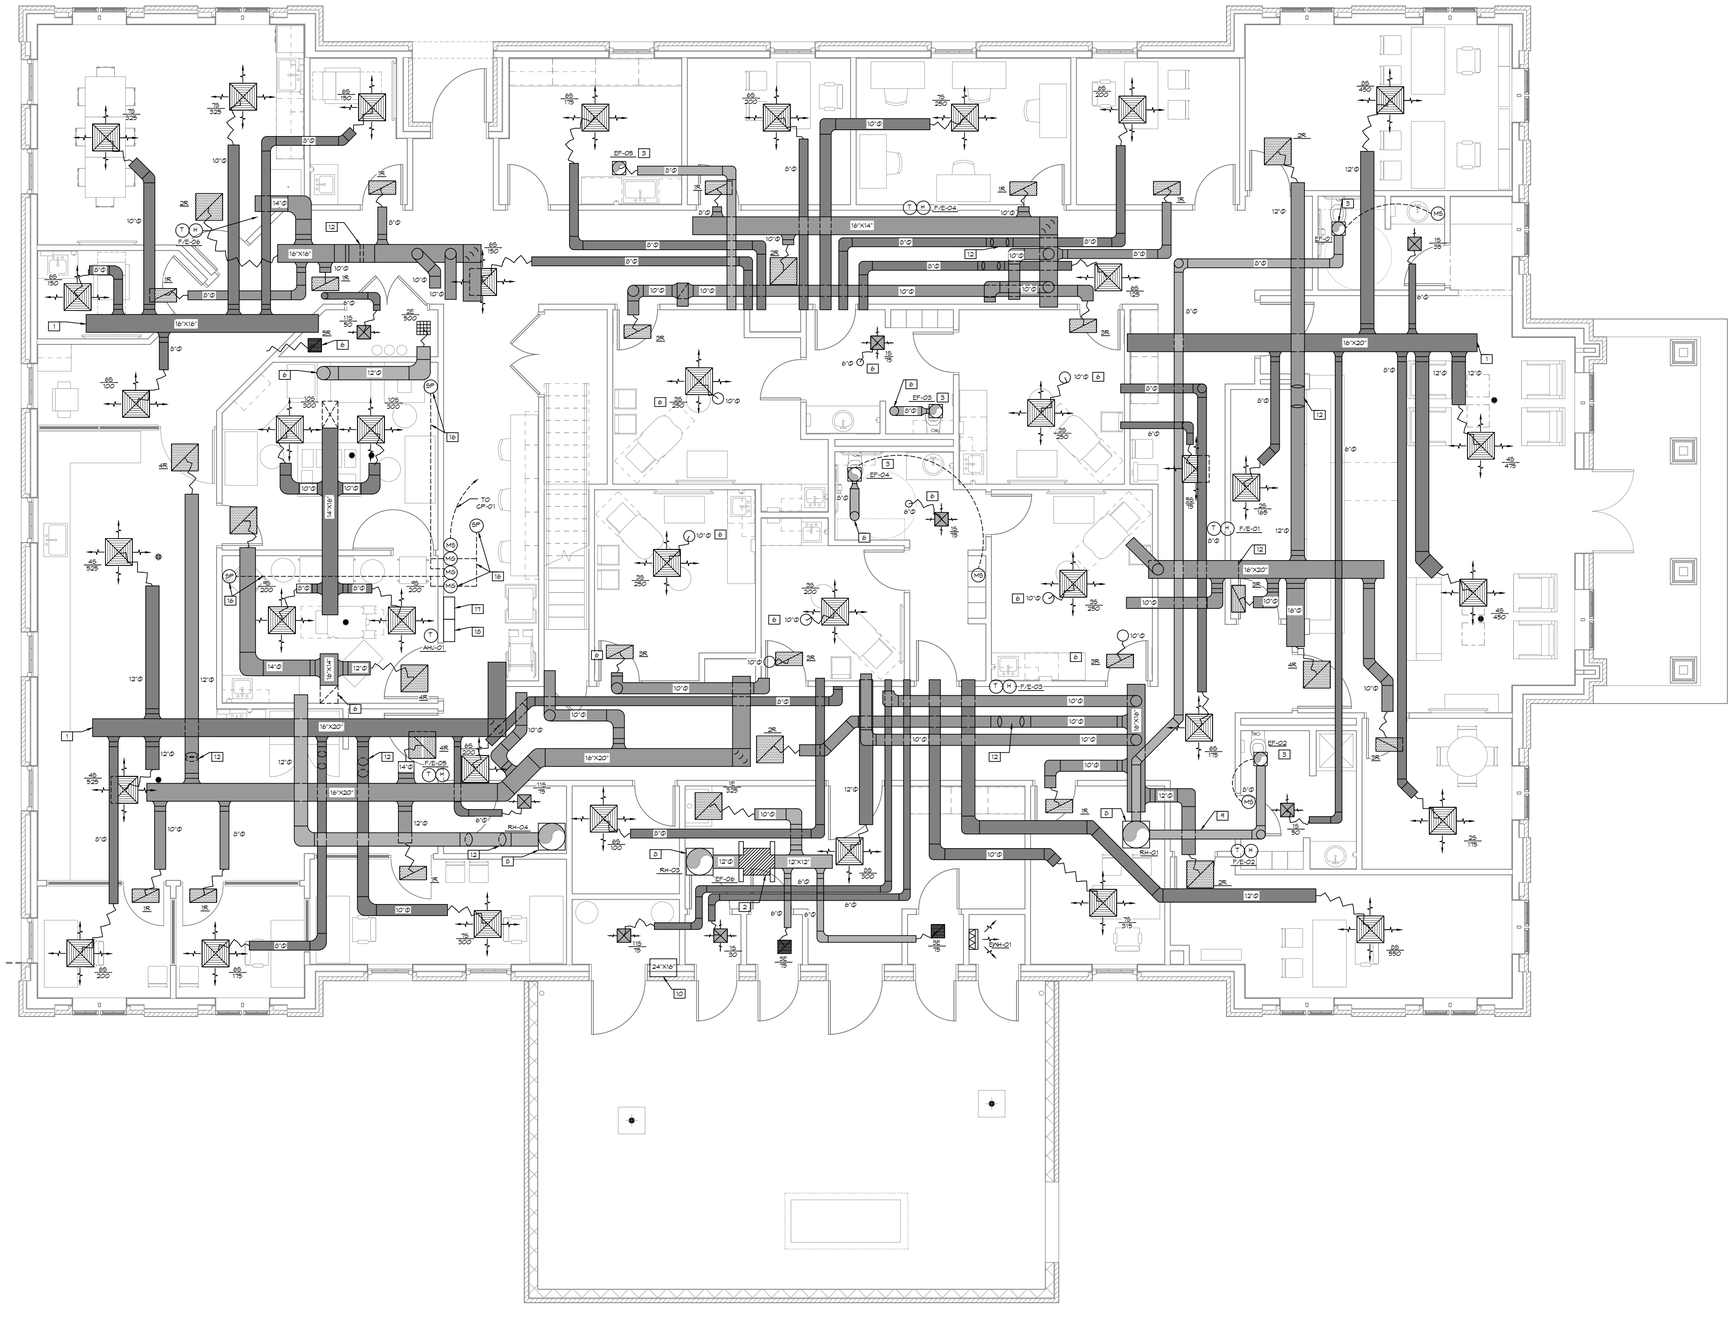

1 MECHANICAL PLAN FIRST FLOOR
SCALE: 3/16" = 1'-0"

DAMMON ENGINEERING, INC.
LOUISIANA & MISSISSIPPI
www.dammonengineering.com
SEAN@dammonengineering.com
info@dammonengineering.com
PH: 985.649.5832
Chief Engineer: Brian Mistich, PE
5540 Oak Harbor Trail
Slidell, LA 70458

#	DESCRIPTION	REVISIONS	DATE

SEAL:

PROGRESS SET

NEW MEDICAL OFFICE
DIANA OAK HARBOR REAL ESTATE LLC
540 OAK HARBOR BLVD
SLIDELL, LA 70458

JOB No:	2513
DATE:	06-03-2025
DRAWN BY:	CKD
CHECKED BY:	BAM

This set of drawings and specifications, including but not limited to, the ideas, designs, and plans illustrated and described herein, shall be deemed the property of Dammon Engineering, and shall not be used in whole or in part, without written consent of Dammon Engineering, except for use in connection with the original project for which the drawings and specifications were prepared, or upon completion of payment in full of all sums due Dammon Engineering for services rendered, unless otherwise agreed to in writing.

SHEET TITLE:
MECHANICAL PLAN FIRST FLOOR

DRAWING NUMBER:
M1

SHEET No: 37 of 52