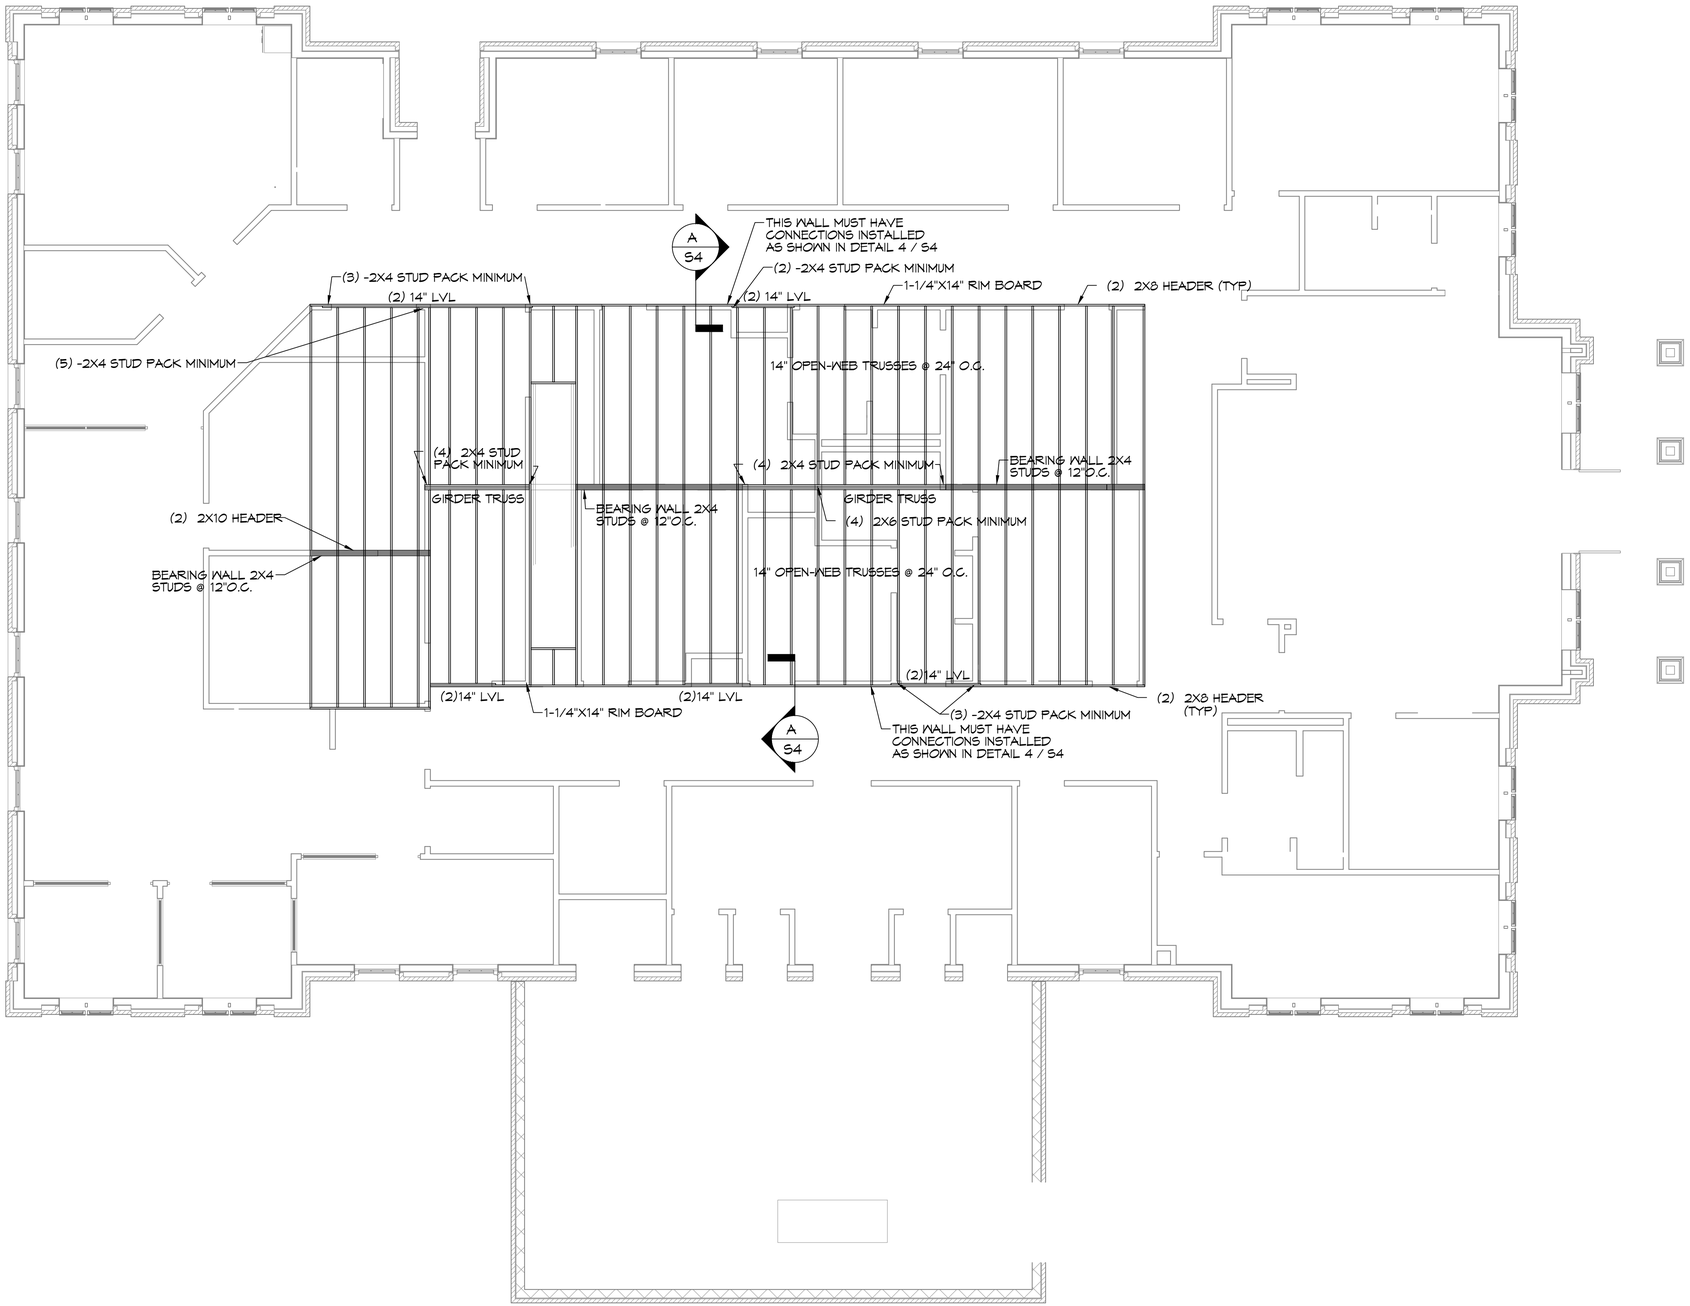

4 MEZZANIE FRAMING PLAN
SCALE: 3/16" = 1'-0"

DAMMON ENGINEERING, INC.
LOUISIANA & MISSISSIPPI

www.dammonengineering.com
info@dammonengineering.com
PH: 985.649.5832

Chief Engineer: Brian Mistech, PE
554 Old Spanish Trail
Slidell, LA 70458

#	DESCRIPTION	DATE

REVISIONS

SEAL:

PROGRESS SET

NEW MEDICAL OFFICE
DIANA OAK HARBOR REAL ESTATE LLC
540 OAK HARBOR BLVD
SLIDELL, LA 70450

JOB No:	2513
DATE:	06-03-2025
DRAWN BY:	CKD
CHECKED BY:	JMS

These drawings and specifications are the property and copyright of Dammon Engineering, Inc. and shall not be loaned, copied or used for any purpose except those agreed to in writing by Dammon Engineering, Inc. These drawings and specifications are not to be used for any other project, with the exception of one set for reproduction purposes for each party to a loan, lease or similar arrangement, and only for the purpose of reviewing the project. Reproduction of these drawings and specifications for other than those purposes is not permitted without written consent of Dammon Engineering, Inc. and a fee commensurate with the project.

SHEET TITLE:
MEZZANINE FRAMING PLAN

DRAWING NUMBER:

S2

SHEET No: 33 of 52