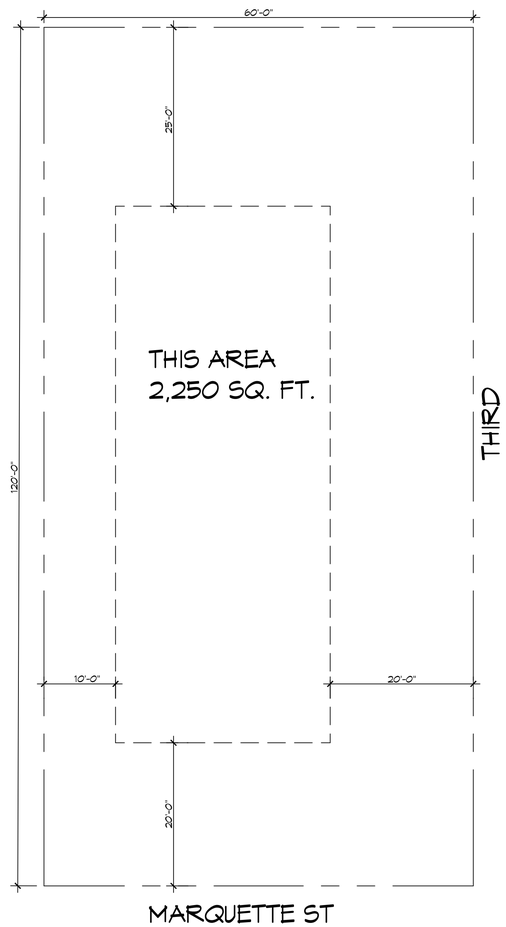

N

6 SITE PLAN
SCALE: 1" = 10'

DAMMON ENGINEERING, INC.
LOUISIANA & MISSISSIPPI

Chief Engineer: Brian Mistich, PE
554 Old Spanish Trail
Slidell, LA 70458

www.dammonengineering.com
info@dammonengineering.com
PH.: 985.649.5832

#	DESCRIPTION	DATE

REVISIONS

SEAL:

NEW DENTIST OFFICE

D R . ? ? ? ? ?

MANDEVILLE LOUISIANA

JOB No:	2503	DATE:	04-09-2025
DRAWN BY:	CKD	CHECKED BY:	JMS

The design, drawings and specifications, as noted, are and remain the property of Dammon Engineering, and in the event thereof shall be subject to return upon request. No part thereof shall be copied, disclosed to others, or used in connection with any work or project other than the specified project for which they are prepared and developed without written consent of Dammon Engineering. Visual contact with these drawings and specifications constitutes acceptance of the foregoing restrictions and agreement by the recipient to indemnify Dammon Engineering for any damages suffered as a result of violation of these restrictions.

SHEET TITLE:
SITE PLAN

DRAWING NUMBER:
C101

SHEET No: 3 of 1

FILE NAME: J:\- Projects - Medical - Dental\New & Dental Office\New Current Drawings\C101 - Site Plan.dwg PLOT DATE & TIME: Wednesday, April 9, 2025 11:09:55 AM