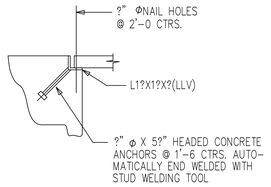

DETAIL A
SCALE:

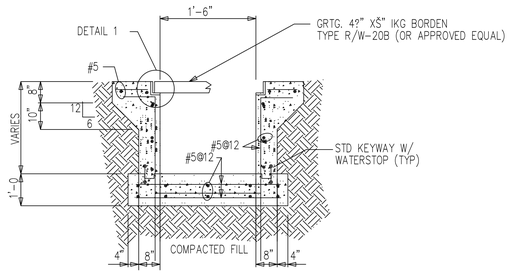

A TRENCH DRAIN SECTION
SCALE:

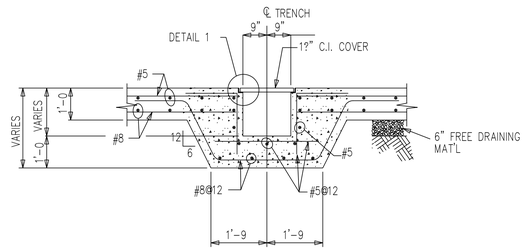

B TRENCH DRAIN SECTION
SCALE:

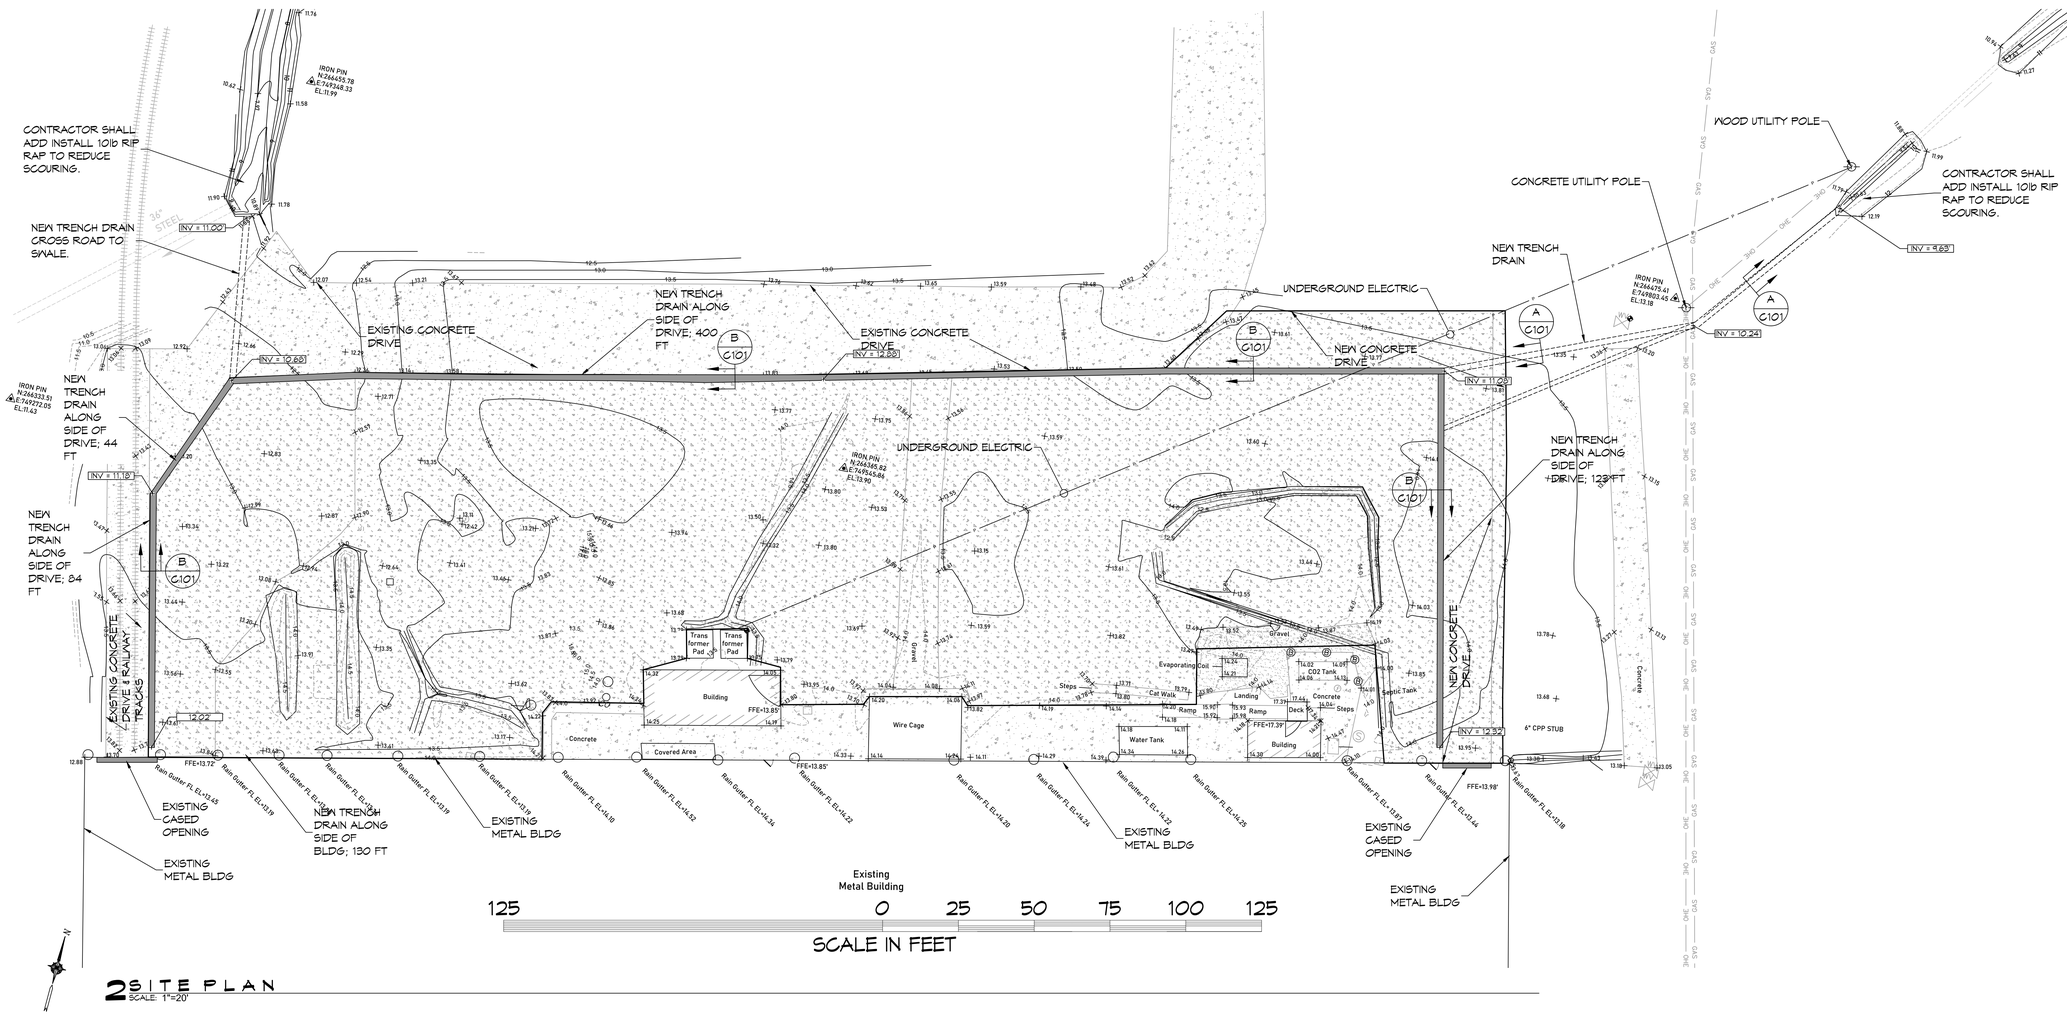

2 SITE PLAN
SCALE: 1"=20'

DAMMON ENGINEERING, INC.
554 Old Spanish Trail Slidell, LA 70458 (985) 649-5832
www.dammonengineering.com
info@dammonengineering.com
Ph: 985.649.5832

Chief Engineer: Brian Mistich, PE
SSC of South Texas
Slidell, LA 70458

#	DESCRIPTION	DATE

REVISIONS

SEAL:

MATERIAL STORAGE YARD
JINDAL TUBULAR USA
13042 SEA PLANE RD.
BAY ST. LOUIS, MS 39520

JOB No:	2510
DATE:	9/2/2025
DRAWN BY:	I.P.
CHECKED BY:	mjm

THIS DOCUMENT, TOGETHER WITH THE IDEAS AND DESIGNS INCORPORATED HEREIN, AS AN INSTRUMENT OF PROFESSIONAL SERVICE, IS THE PROPERTY OF DAMMON ENGINEERING, INC. AND SHALL NOT BE REPRODUCED IN WHOLE OR IN PART WITHOUT THE WRITTEN CONSENT OF DAMMON ENGINEERING, INC. ©2025 DAMMON ENGINEERING, INC. ALL RIGHTS RESERVED.

SHEET TITLE:
SITE PLAN

DRAWING NUMBER:
C101

SHEET No: 1 of 1

FILE NAME: J:\- INDUSTRIAL SITES\2510 - Jindal Tubular - Material Storage Yard\Drawings\Current\C101_Site Plan.dwg PLOT DATE & TIME: Friday, March 28, 2025 1:43:06 PM