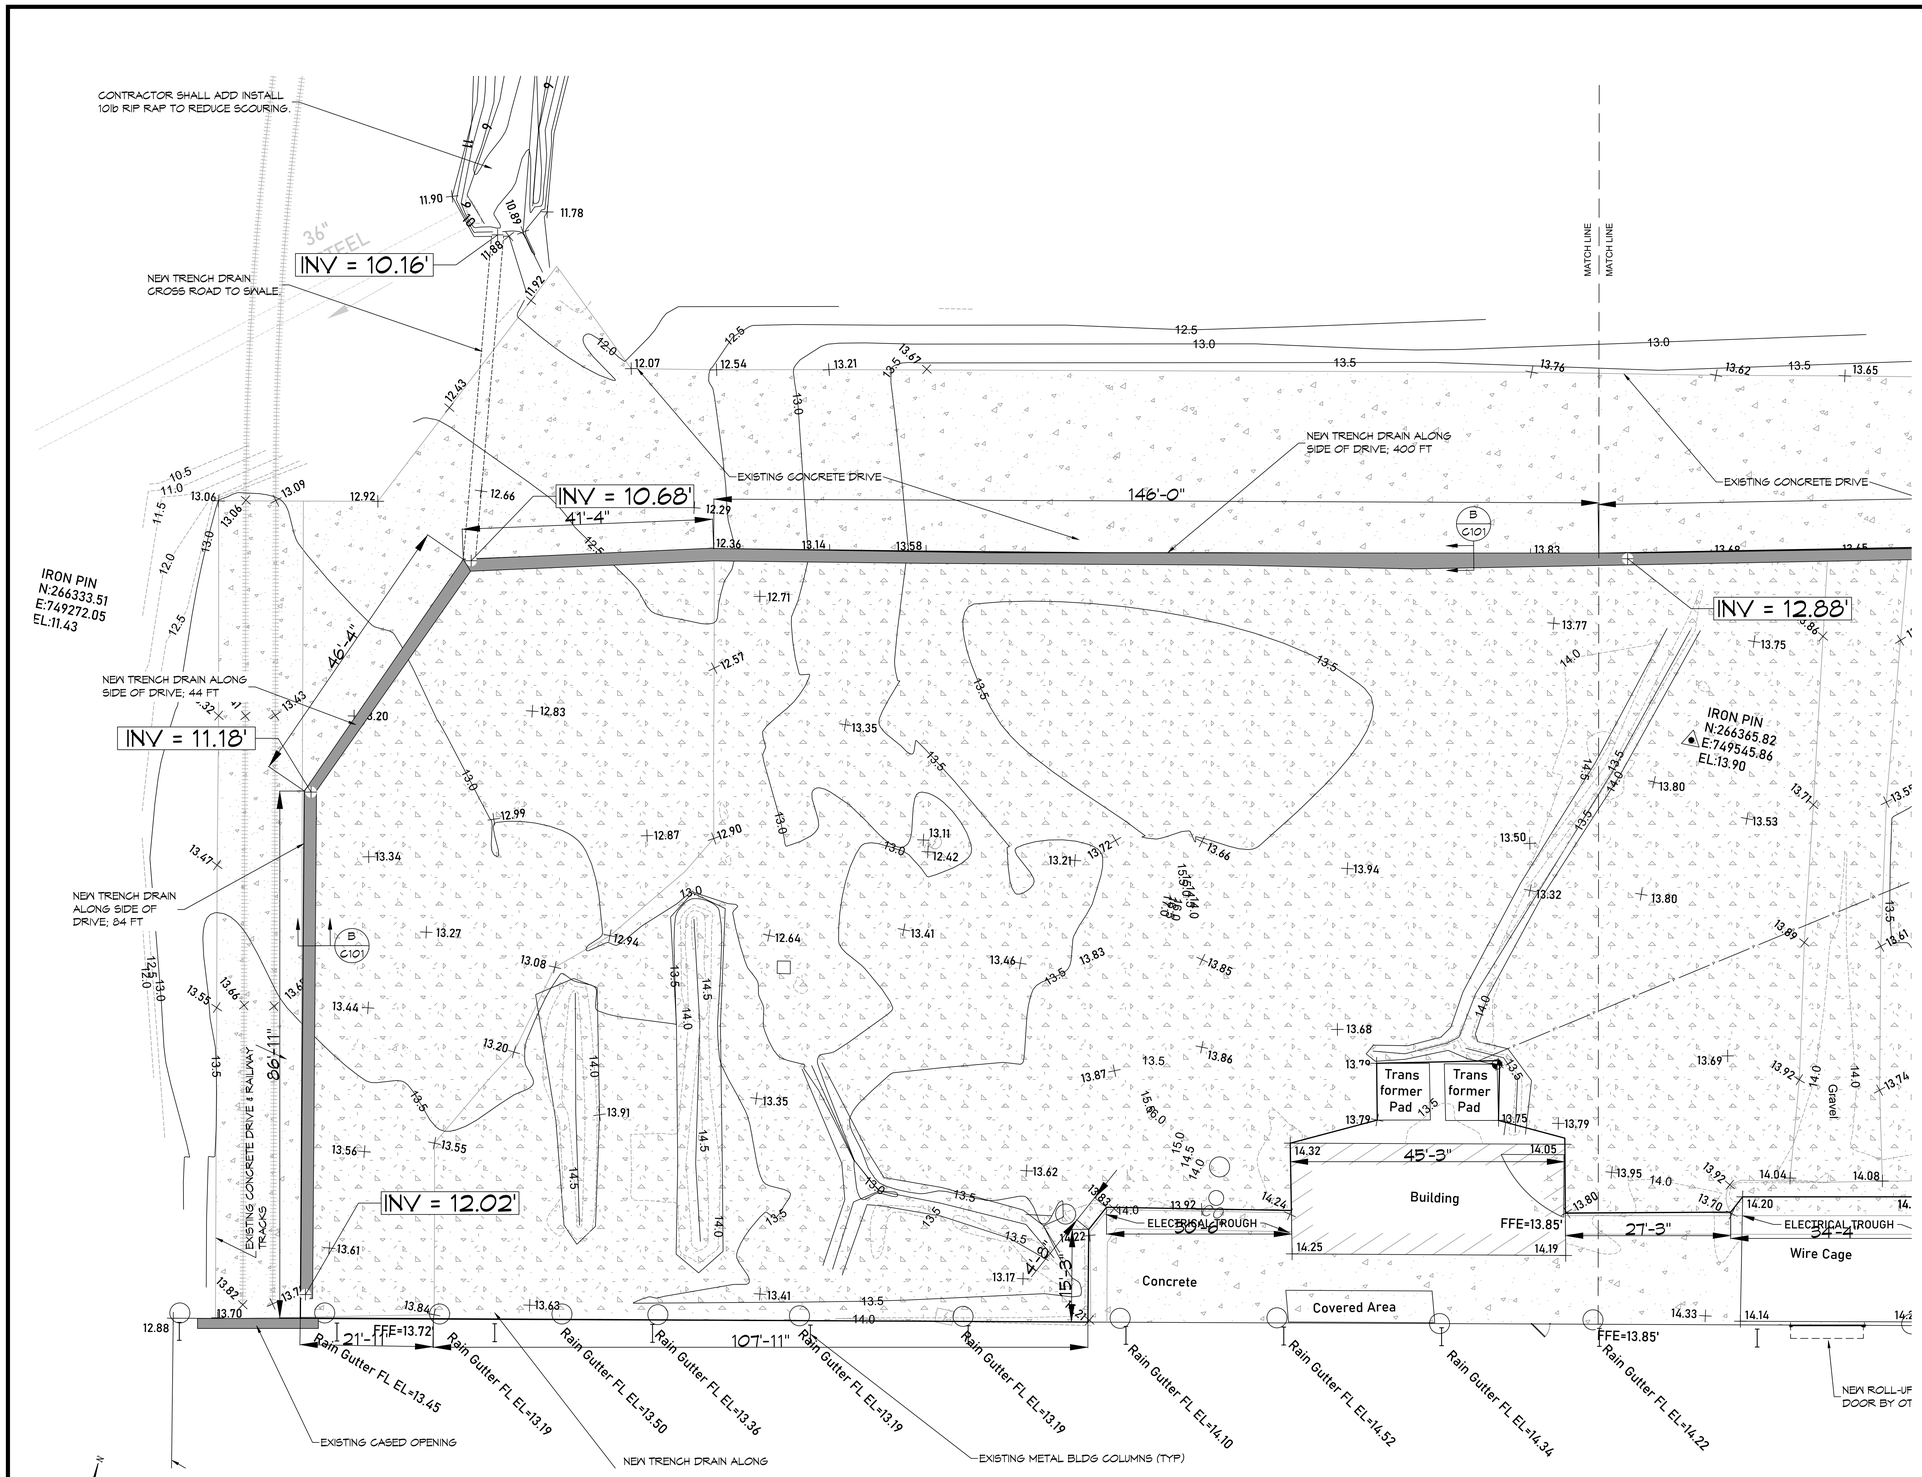

2A PARTIAL SITE PLAN-EAST

SCALE: 1"=10'

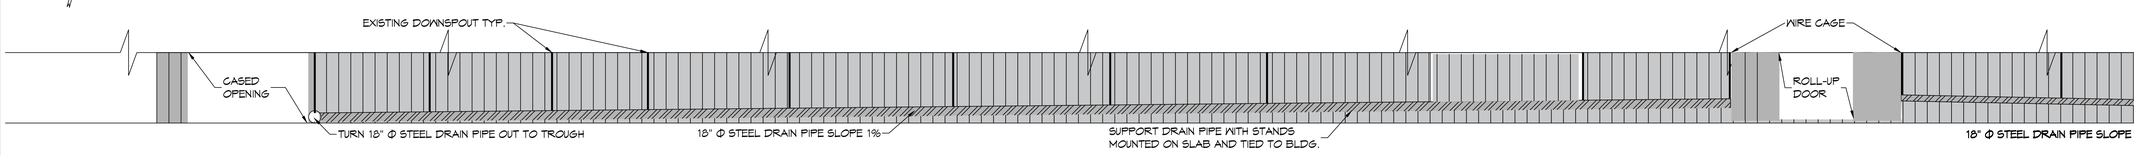

2A PARTIAL DOWNSPOUT DRAINAGE ELEVATION-EAST

SCALE: 1"=10'

LEGEND

+ 12.19	EXISTING ELEVATION
INV = 10.24	NEW INVERT
GAS — SYD	EXISTING SUB-SURFACE GAS LINE
OHE — BHO	EXISTING OVERHEAD ELECTRICAL LINE
	EXISTING RAILROAD LINE
WV	EXISTING WATER VALVE
	NEW BENCH MARK

DAMMON ENGINEERING, INC.
554 Old Spanish Trail Slidell, LA 70458 (985) 649-2832
www.dammonengineering.com
info@dammonengineering.com
Ph: 985.649.2832
Chief Engineer: Brian Mistich, PE
554 Old Spanish Trail
Slidell, LA 70458

#	DESCRIPTION	DATE

REVISIONS

SEAL:

90% Review

MATERIAL STORAGE YARD
TINDALL TUBULAR USA
13043 SEA PLANE RD.
BAY ST LOUIS, MS 39520

JOB No:	2910
DATE:	3/2/2025
DRAWN BY:	
CHECKED BY:	

ALL RIGHTS RESERVED. THIS DRAWING AND ANY REPORT PREPARED FOR THE OWNER UNDER THIS CONTRACT ARE THE PROPERTY OF DAMMON ENGINEERING, INC. AND MAY BE USED ONLY FOR SITE WORK ON THE PROJECT SPECIFIED IN THE CONTRACT. THEY MAY NOT BE LOANED OR COPIED FOR USE ON OTHER PROJECTS OR FOR ANY PURPOSE NOT SPECIFICALLY AGREED TO IN WRITING BY DAMMON ENGINEERING, INC.

SHEET TITLE:
PARTIAL SITE PLAN - EAST

DRAWING NUMBER:
C101.1

SHEET No: 1 of 1