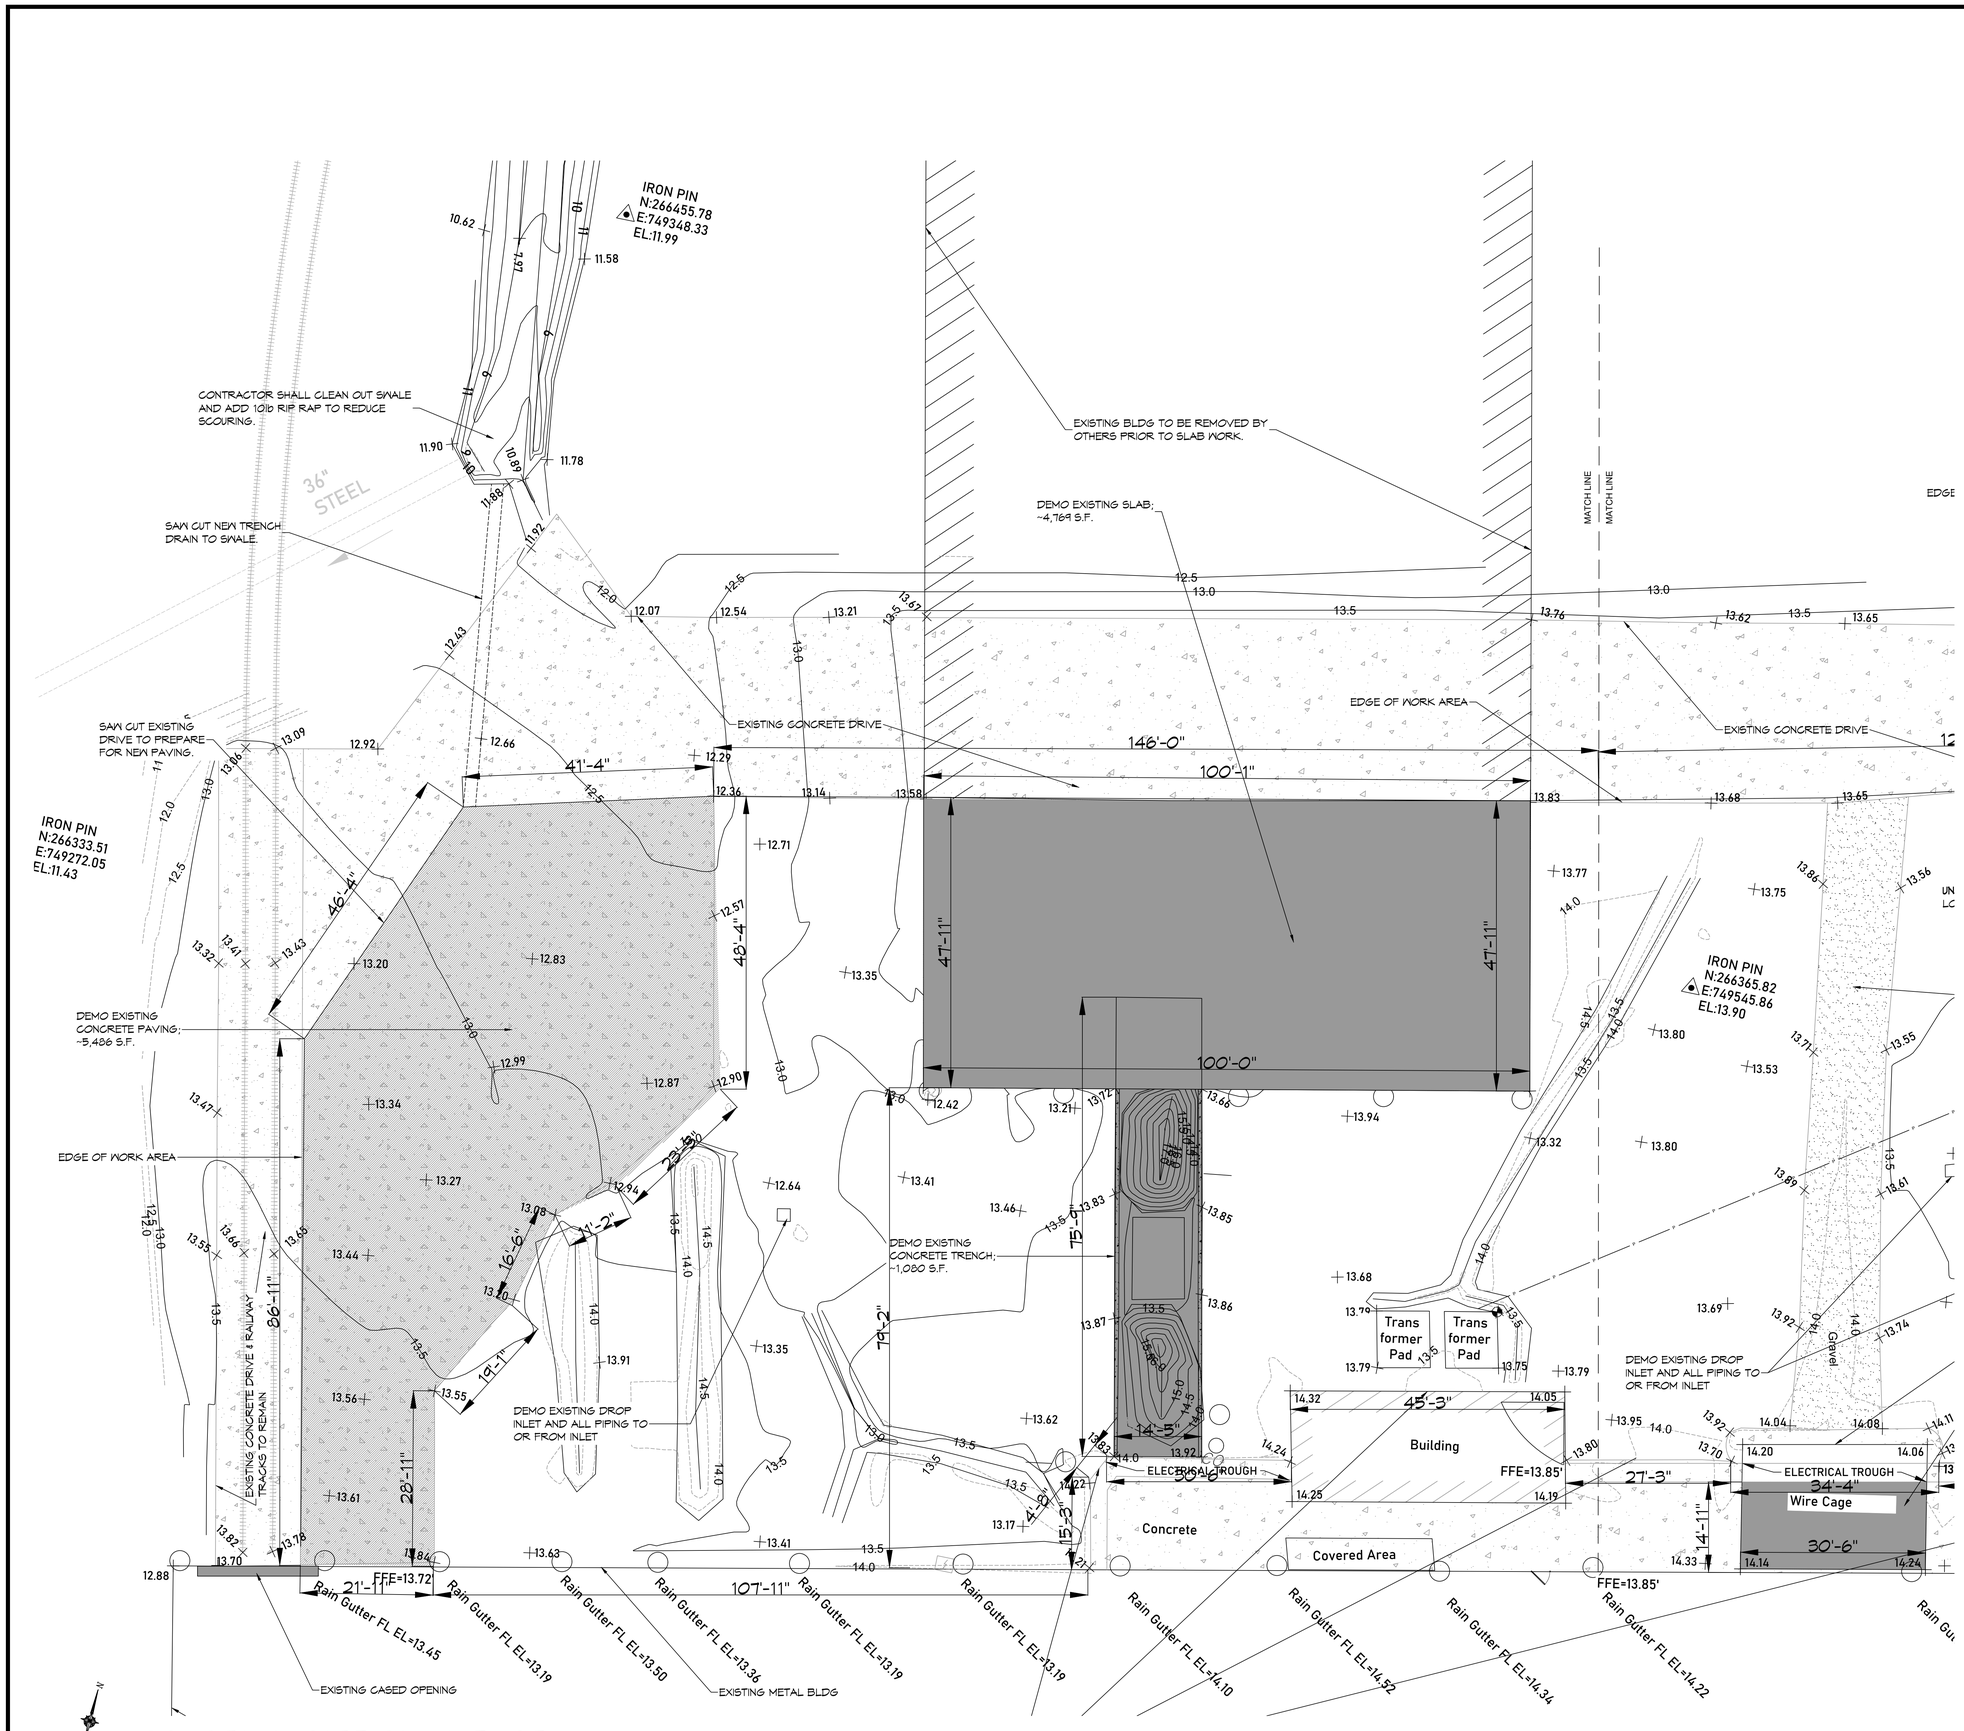

2 PARTIAL SITE PLAN-EAST

SCALE: 1"=10'

LEGEND

+ 12.19	EXISTING ELEVATION
GAS / SVC	EXISTING SUB-SURFACE GAS LINE
OHE / SHO	EXISTING OVERHEAD ELECTRICAL LINE
	EXISTING RAILROAD LINE
WV	EXISTING WATER VALVE
	NEW BENCH MARK

DAMMON ENGINEERING, INC.
554 Old Spanish Trail Slidell, LA 70458 (985) 649-5832
www.dammonengineering.com
info@dammonengineering.com
Ph: 985.649.5832
Chief Engineer: Brian Mistich, PE
554 Old Spanish Trail
Slidell, LA 70458

#	DESCRIPTION	DATE

REVISIONS

SEAL:

90% Review

MATERIAL STORAGE YARD

JINDAL TUBULAR USA

13202 SEA PLANE RD.
BAY ST. LOUIS, MS 39520

JOB No:	2310	DATE:	3/2/2023
DRAWN BY:		CHECKED BY:	

These plans and specifications, regardless of the form in which they are recorded, are instruments of service and shall remain the property of Dammon Engineering, Inc. and shall not be loaned, copied or reproduced in any form without written consent of Dammon Engineering, Inc. Any reproduction or use of these plans and specifications without written consent is a violation of the law and subject to prosecution.

SHEET TITLE:
PARTIAL DEMO PLAN - EAST

DRAWING NUMBER:

D101.1

SHEET No: 1 of 1