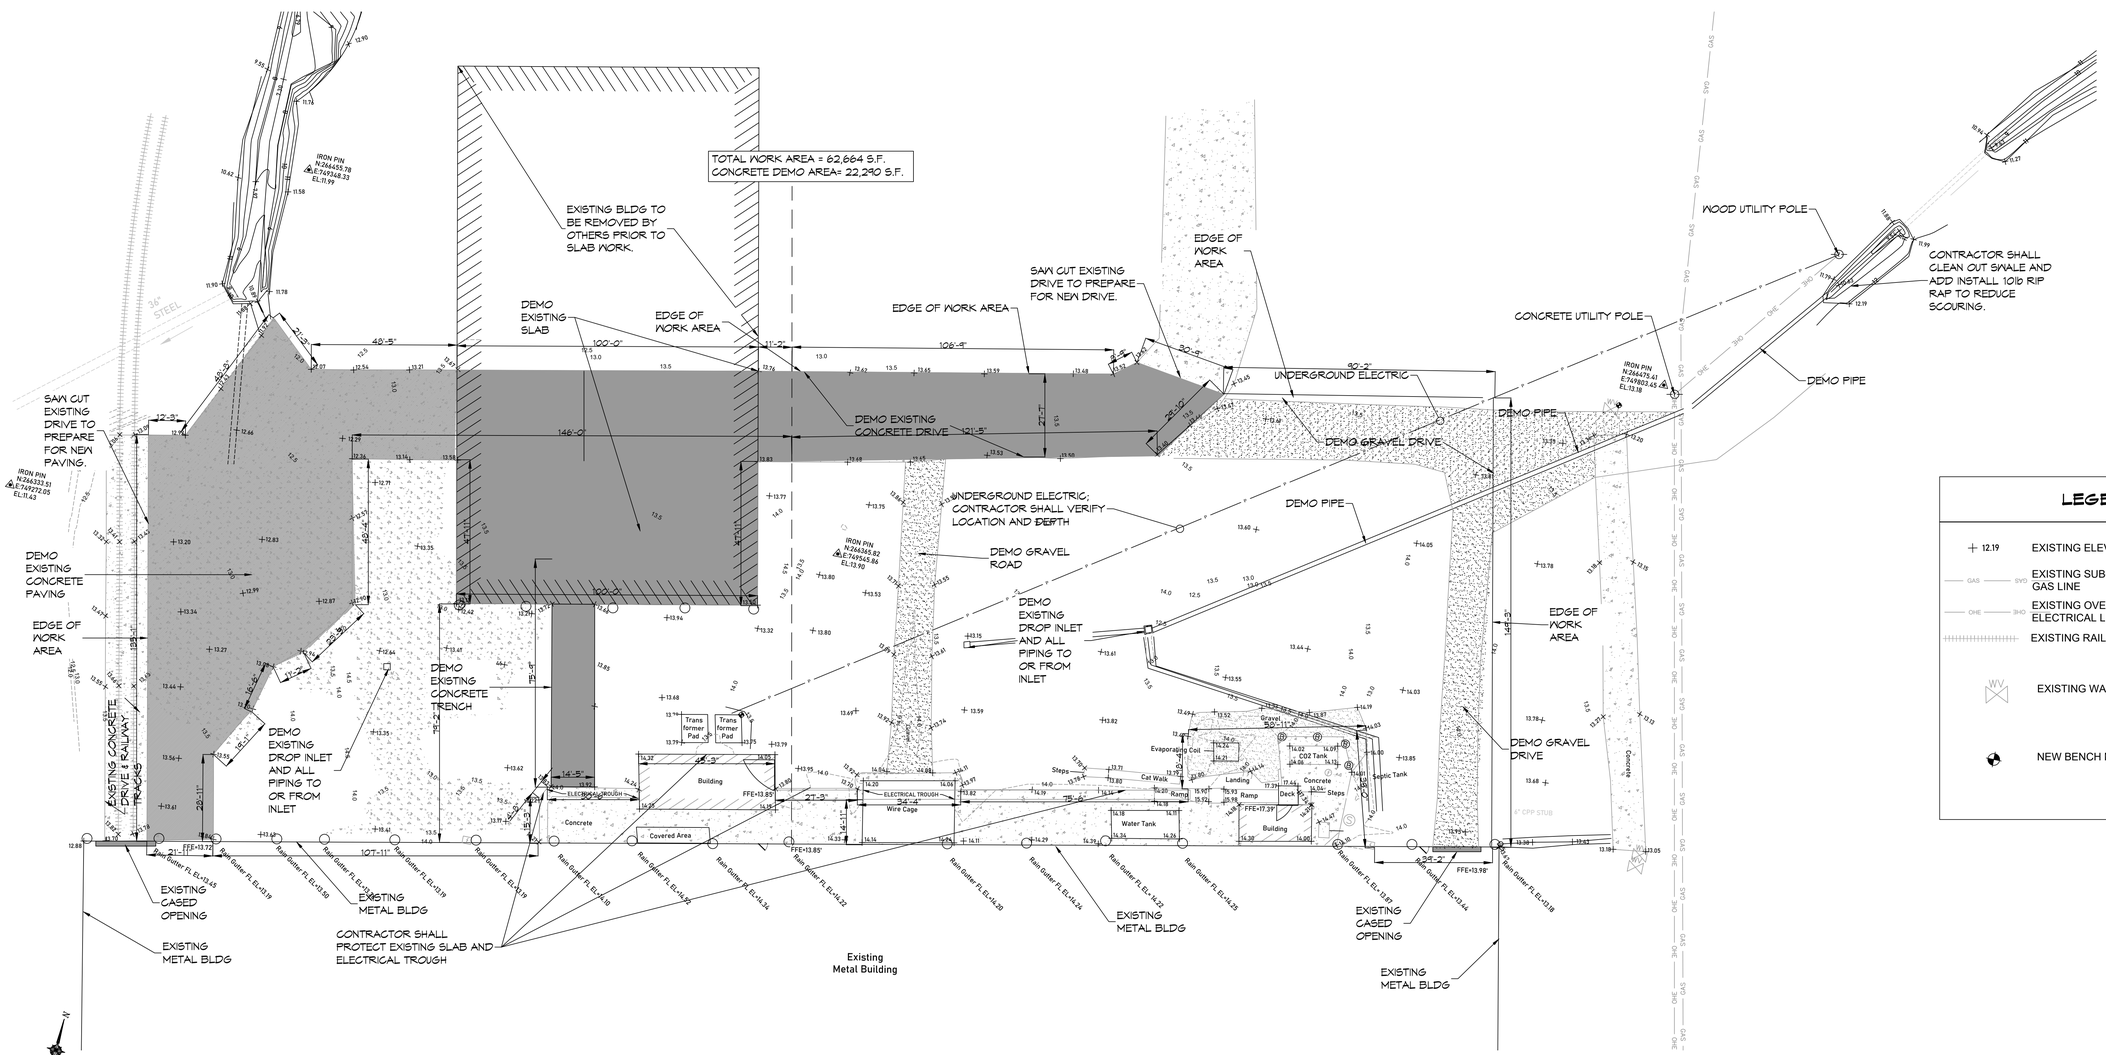


1 DEMO PLAN
SCALE: 1" = 20'

DAMMON ENGINEERING, INC.
554 Old Spanish Trail Slidell, LA 70458 (985) 649-5832
www.dammonengineering.com
info@dammonengineering.com
PH: 985-649-5832

Chief Engineer: Brian Mistich, PE
554 Old Spanish Trail
Slidell, LA 70458

| # | DESCRIPTION | DATE |
|---|---|---|
| | | |

REVISIONS

SEAL:

MATERIAL STORAGE YARD
JINDAL TUBULAR USA
13093 SEA PLANE RD.
BAY ST LOUIS, MS 39520

| | |
|---|---|
| JOB No: | 2510 |
| DATE: | 9/2/2025 |
| DRAWN BY: | LP |
| CHECKED BY: | DMD |

This document, and the ideas and designs incorporated herein, as an instrument of service, is the property of Dammon Engineering, Inc. and may not be used for any purpose not agreed to in writing by Dammon Engineering, Inc. Reproduction of this document or any portion of it without written consent of Dammon Engineering, Inc. is prohibited.

SHEET TITLE:
DEMO PLAN

DRAWING NUMBER:
D101

SHEET No: 1 of 1