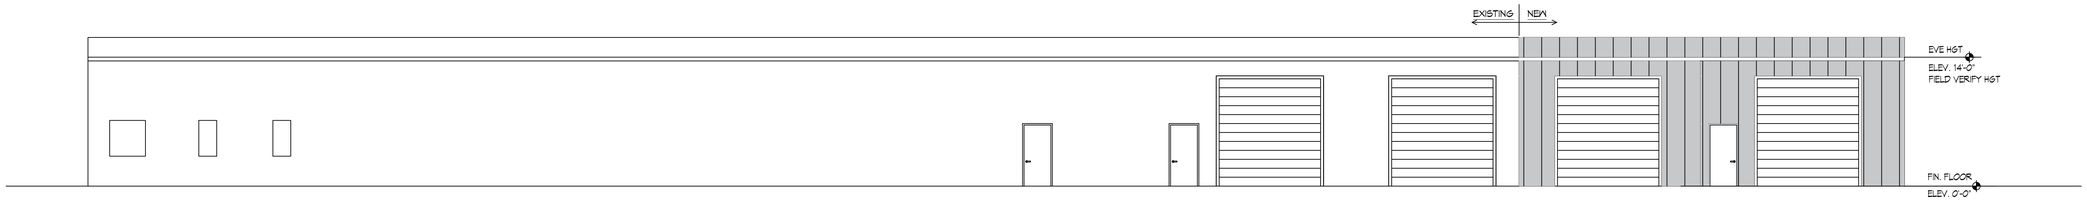

10 WAREHOUSE ADDITION RIGHT SIDE ELEVATION
SCALE: 1/8"=1'-0"

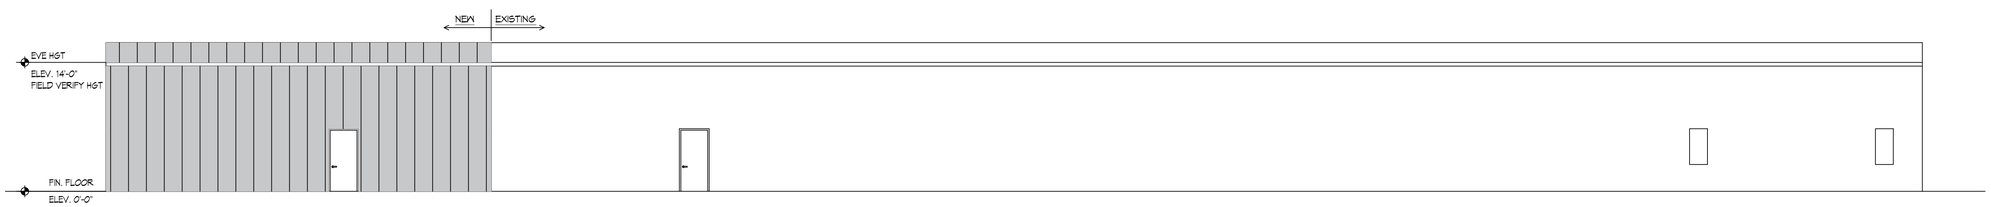

11 WAREHOUSE ADDITION LEFT SIDE ELEVATION
SCALE: 1/8"=1'-0"

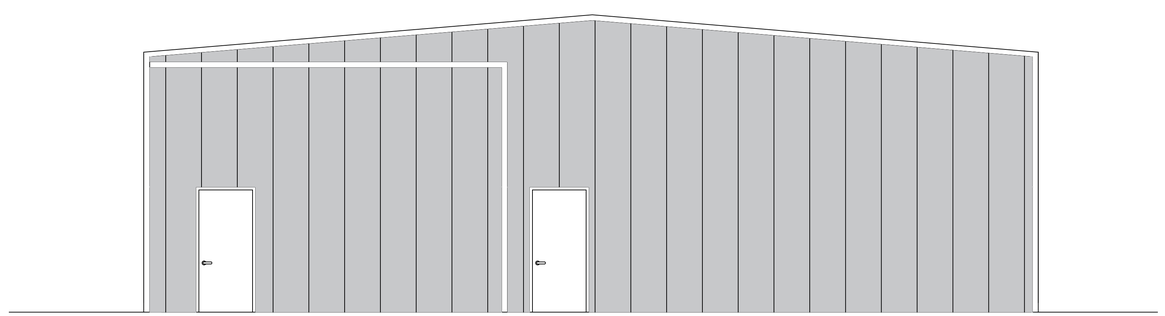

12 WAREHOUSE ADDITION REAR ELEVATION
SCALE: 1/4"=1'-0"

DAMMON ENGINEERING, INC.
LOUISIANA & MISSISSIPPI
www.dammonengineering.com
info@dammonengineering.com
PH: 985.649.5832
Chief Engineer: Brian Mistich, PE
5540 Highway 70 South
Suite C
Slidell, LA 70458

REVISIONS

#	DESCRIPTION	DATE

SEAL:

NEW WAREHOUSE
SEC-SPECIALITY
ENHANCED
IMAGING
421 SOUTH STREET
SLIDELL, LA 70460

JOB No:	2448	DATE:	07-24-2025
DRAWN BY:	CAD	CHECKED BY:	JMS

THIS DRAWING IS PROPERTY OF DAMMON ENGINEERING, INC. ALL RIGHTS ARE RESERVED. THIS DRAWING, AND ANY PART THEREOF, MAY NOT BE REPRODUCED, DISTRIBUTED, OR MODIFIED WITHOUT THE EXPRESS WRITTEN CONSENT OF DAMMON ENGINEERING, INC. THIS DRAWING IS THE PROPERTY OF DAMMON ENGINEERING, INC. AND MUST BE RETURNED ON REQUEST. ANY WORK THAT HAS BEEN PREPARED AND DEVELOPED WITHOUT WRITTEN CONSENT OF DAMMON ENGINEERING, INC. SHALL BE DESTROYED AND NOT USED FOR ANY PURPOSE WHATSOEVER.

SHEET TITLE:
WAREHOUSE ADDITION
EXTERIOR ELEVATIONS

DRAWING NUMBER:
A102

SHEET No: 7 of 11

FILE NAME: J:\- Office Workload\2448 - Big Dots 421 South Street Slidell\Drawings\Current Drawings\A102 - Exterior Elevations.dwg PLOT DATE & TIME: Friday, July 25, 2025 8:11:13 AM