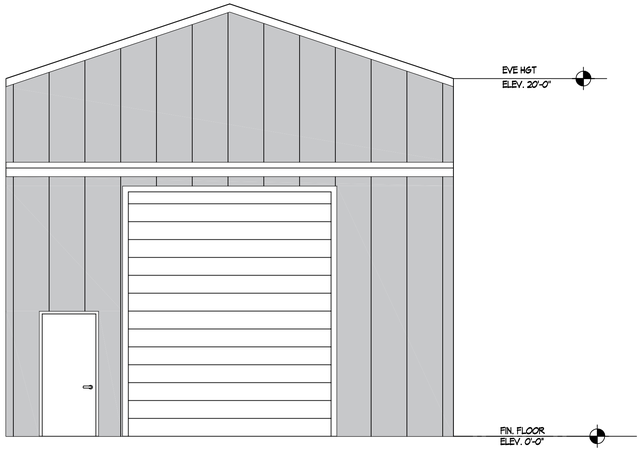

14 NEW WAREHOUSE FRONT ELEVATION
SCALE: 1/4"=1'-0"

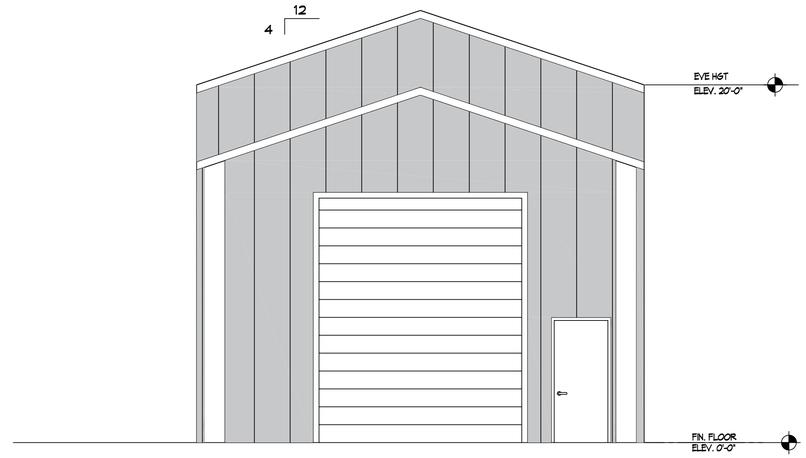

15 NEW WAREHOUSE REAR ELEVATION
SCALE: 1/4"=1'-0"

16 NEW WAREHOUSE RIGHT SIDE ELEVATION
SCALE: 1/4"=1'-0"

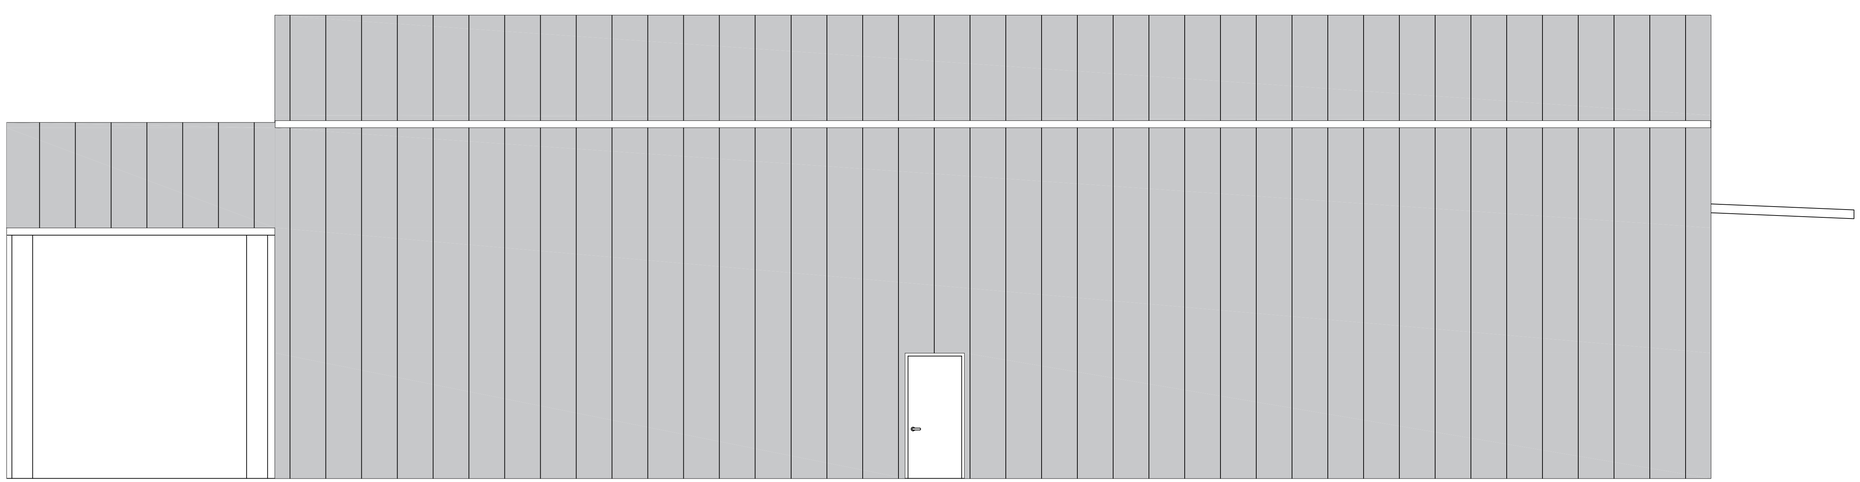

17 NEW WAREHOUSE LEFT SIDE ELEVATION
SCALE: 1/4"=1'-0"

DAMMON ENGINEERING, INC.
LOUISIANA & MISSISSIPPI
www.dammonengineering.com
info@dammonengineering.com
PH: 985.649.5832
Chief Engineer: Brian Mistich, PE
5544 Highway Park Trail
Slidell, LA 70458

REVISIONS

#	DESCRIPTION	DATE

SEAL:

STATE OF LOUISIANA
BRIAN A. MISTICH
License No. 30187
PROFESSIONAL ENGINEER

NEW WAREHOUSES
SEC-SPECIALITY
ENHANCED
IMAGING
424 SOUTH STREET
SLIDELL, LA 70460

JOB No: 2419 | DATE: 08-21-2025
DRAWN BY: CKD | CHECKED BY: JMS

These plans remain the property of Dammon Engineering, and are not to be used for any other purpose than that for which they have been prepared and delivered. Any other use or reproduction without written consent of Dammon Engineering is prohibited. © Copyright Dammon Engineering, All Rights Reserved

SHEET TITLE:
NEW WAREHOUSE
EXTERIOR ELEVATIONS

DRAWING NUMBER:
A103

SHEET No: 8 of 16

FILE NAME: J:_Office Warehouse\2419 - Big Shots 424 South Street Slidell\Drawings\Current Drawings\A103 - Exterior Elevations.dwg PLOT DATE & TIME: Thursday, August 21, 2025 11:25:52 AM