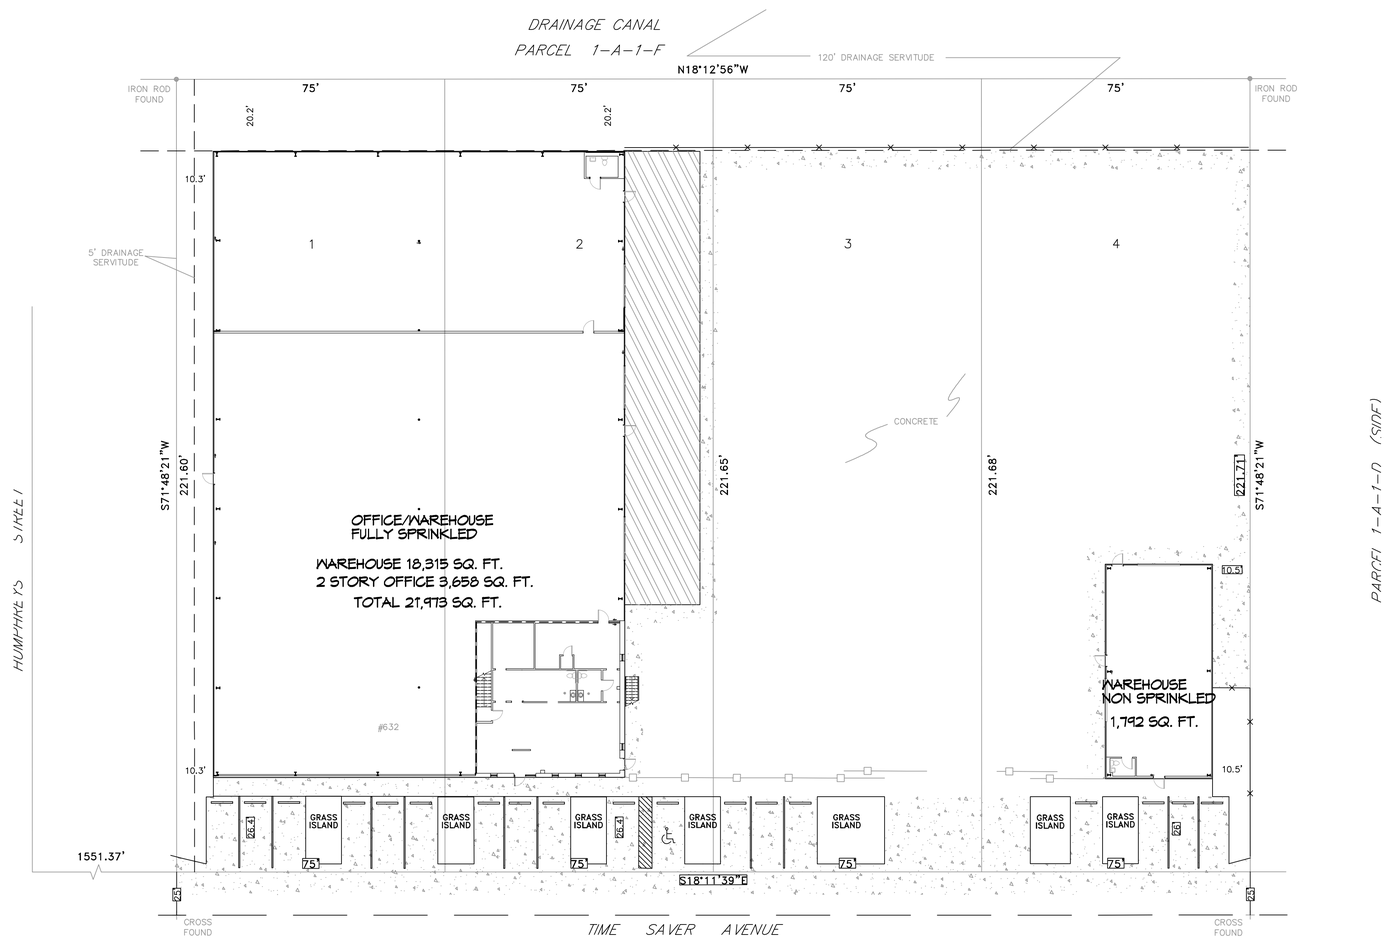

1 EXISTING SITE PLAN

SCALE: 1" = 30'-0"

PLANNING

ZONED
INDUSTRIAL

FLOOD ZONE

ZONE "X"

SITE LIGHTING

EXTERIOR LIGHTING SHALL BE SHADED OR INWARDLY DIRECTED IN SUCH A MANNER SO THAT NO DIRECT LIGHTING OR GLARE BE CAST BEYOND THE PROPERTY LINE. THE INTENSITY OF SUCH LIGHTING SHALL NOT EXCEED ONE FOOT CANDLE AS MEASURED AT THE ABUTTING PROPERTY LINE.

DAMMON ENGINEERING, INC.
LOUISIANA & MISSISSIPPI
www.dammonengineering.com
info@dammonengineering.com
PH: 985.649.5832

Chief Engineer: Brian Mistich, PE
554 Old Spanish Trail
Slidell, LA 70458

REVISIONS

#	DESCRIPTION	DATE

SEAL:

OFFICE/WAREHOUSE RENOVATION

SUNBELT ELMWOOD
LA PC PC4078

632 TIME SAVER AVENUE
ELMWOOD, LA 70123

JOB No:		DATE:	4-26-2024
DRAWN BY:	GKD	CHECKED BY:	JMS

The client drawings and specifications, plans and arrangements represented thereby are and shall remain the property of Dammon Engineering, and no part thereof shall be used, copied or disclosed to others without written consent of Dammon Engineering. Upon request, Dammon Engineering will furnish a set of plans and specifications at cost of reproduction and postage.

SHEET TITLE:
EXISTING
SITE PLAN

DRAWING NUMBER:

C101

SHEET No: 2 of 6