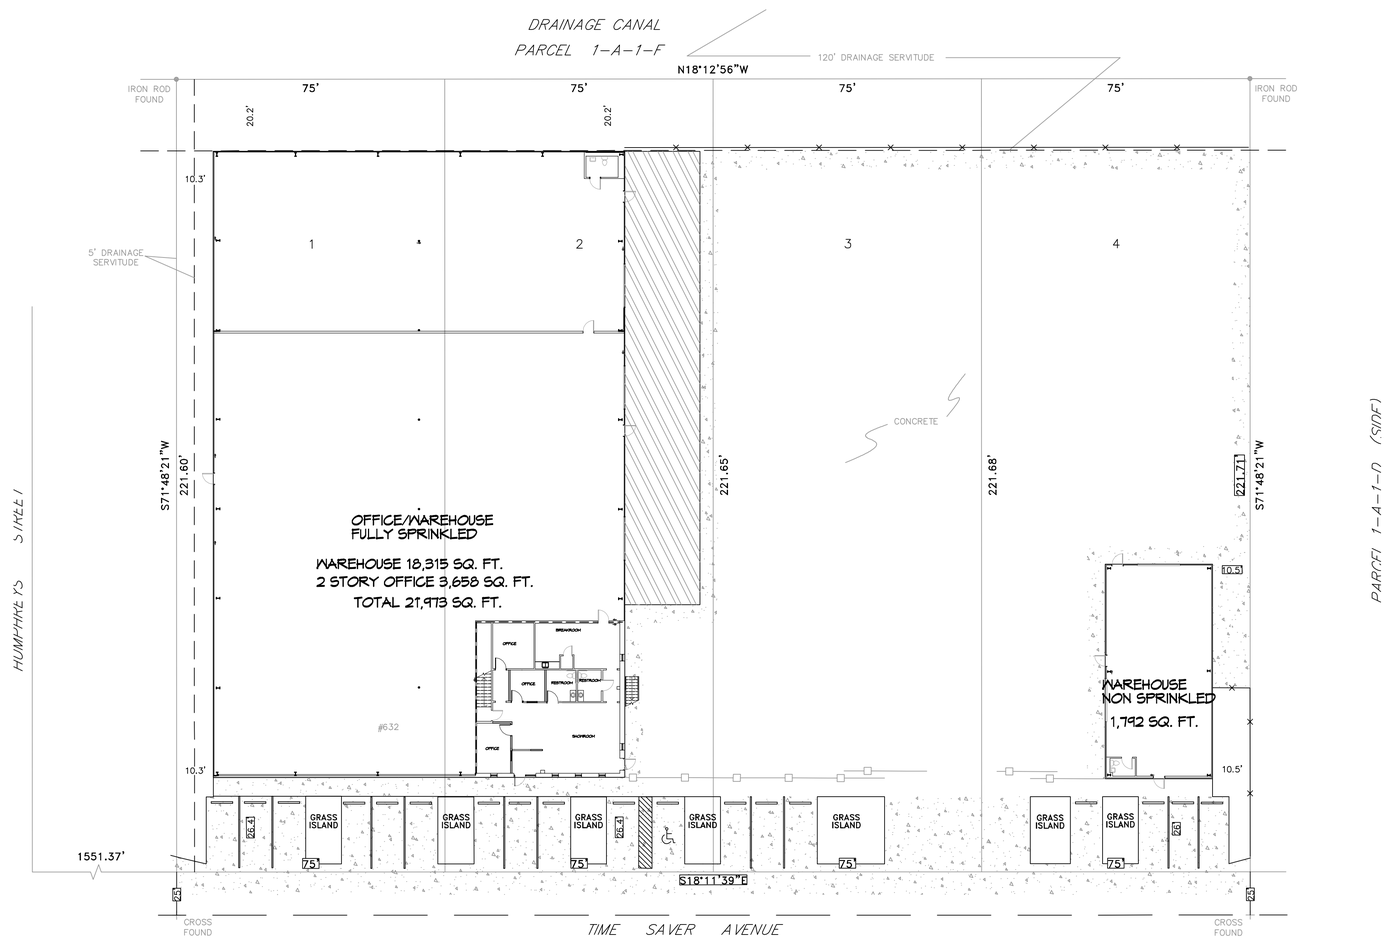


## 1 EXISTING SITE PLAN

SCALE: 1" = 30'-0"

N

## PLANNING

ZONED
INDUSTRIAL

## FLOOD ZONE

ZONE "X"

## SITE LIGHTING

EXTERIOR LIGHTING SHALL BE SHADED OR INWARDLY DIRECTED IN SUCH A MANNER SO THAT NO DIRECT LIGHTING OR GLARE BE CAST BEYOND THE PROPERTY LINE. THE INTENSITY OF SUCH LIGHTING SHALL NOT EXCEED ONE FOOT CANDLE AS MEASURED AT THE ABUTTING PROPERTY LINE.

DAMMON ENGINEERING, INC.
LOUISIANA & MISSISSIPPI
www.dammonengineering.com
info@dammonengineering.com
PH: 985.649.5832

Chief Engineer: Brian Mistich, PE
554 Old Spanish Trail
Slidell, LA 70458

REVISIONS

| # | DESCRIPTION | DATE |
|---|---|---|
| | | |

SEAL:

OFFICE/WAREHOUSE RENOVATION
SUNBELT ELMWOOD
LA PC 4078

632 TIME SAVER AVENUE
ELMWOOD, LA 70123

DATE: 4-26-2024
JOB No:
CHECKED BY: JMS
DRAWN BY: GKD

The client drawings and specifications, plans and arrangements represented thereby are and shall remain the property of Dammon Engineering, and no part thereof shall be used, copied or disclosed to others without written consent of Dammon Engineering. Upon request, Dammon Engineering, Inc. will provide a copy of specifications and plans to the owner for his use in the operation and maintenance of the facility covered by the specifications and plans.

SHEET TITLE:
EXISTING
SITE PLAN

DRAWING NUMBER:

C101

SHEET No: 2 of 6