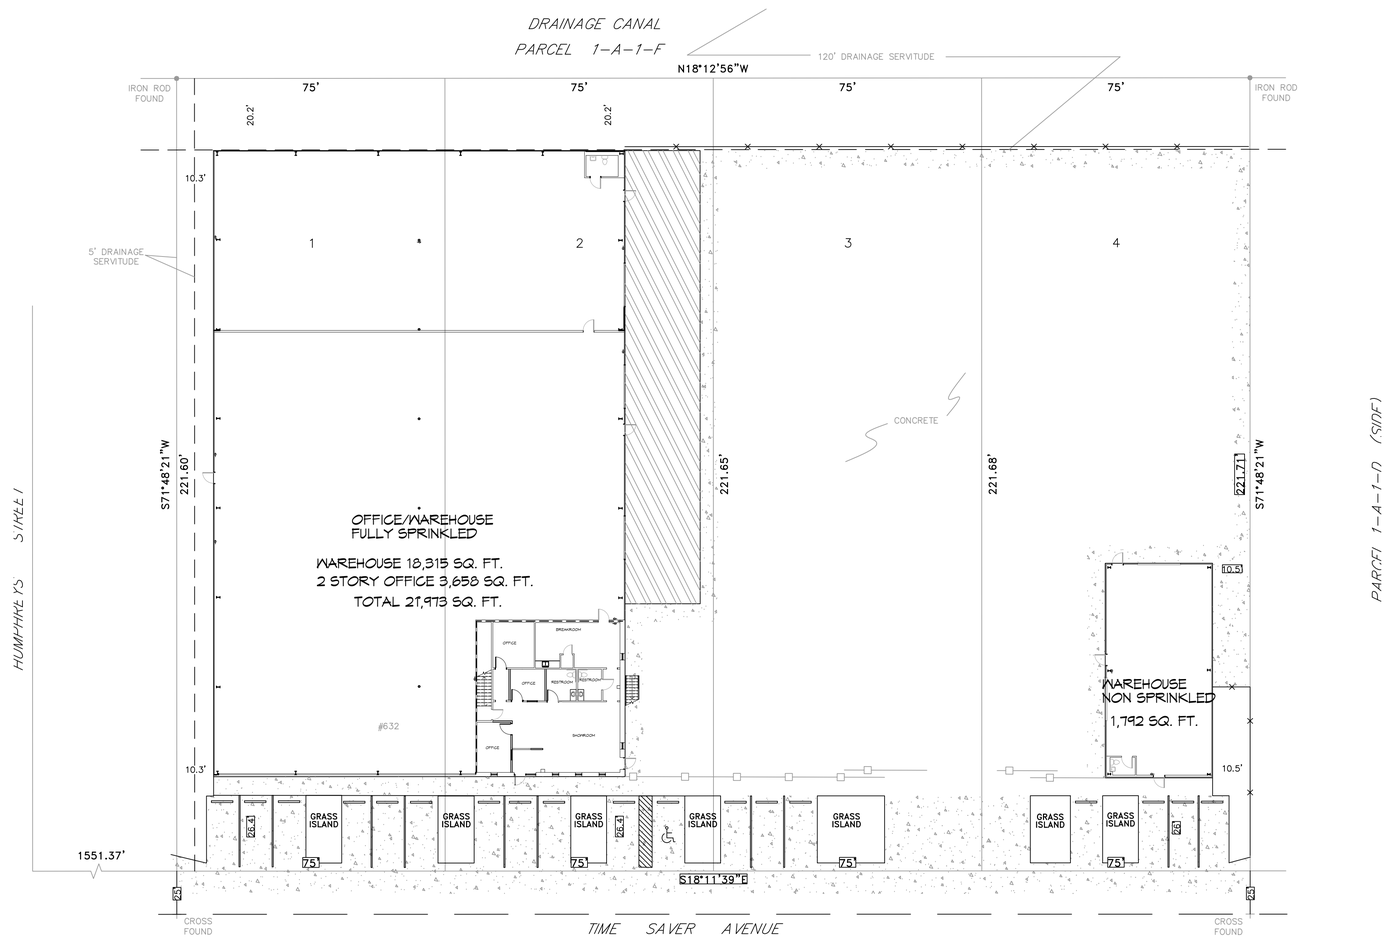

1 EXISTING SITE PLAN
SCALE: 1" = 30'-0"

PLANNING

ZONED
INDUSTRIAL

FLOOD ZONE

ZONE "X"

SITE LIGHTING

EXTERIOR LIGHTING SHALL BE SHADED OR INWARDLY DIRECTED IN SUCH A MANNER SO THAT NO DIRECT LIGHTING OR GLARE BE CAST BEYOND THE PROPERTY LINE. THE INTENSITY OF SUCH LIGHTING SHALL NOT EXCEED ONE FOOT CANDLE AS MEASURED AT THE ABUTTING PROPERTY LINE.

DAMMON ENGINEERING, INC.
LOUISIANA & MISSISSIPPI
www.dammonengineering.com
info@dammonengineering.com
PH: 985.649.5832
Chief Engineer: Brian Mistich, PE
554 Old Spanish Trail
Slidell, LA 70458

#	DESCRIPTION	DATE

REVISIONS

SEAL:

OFFICE/WAREHOUSE RENOVATION

SUNBELT ELMWOOD
LA PC 4078

632 TIME SAVER AVENUE
ELMWOOD, LA 70123

JOB No:		DATE:	9-26-2024
DRAWN BY:	CKD	CHECKED BY:	JMS

This drawing is the property of Dammon Engineering, and as such is deemed to be the property of the client for whom it was prepared. Reproduction of this drawing, in whole or in part, is prohibited without the written consent of Dammon Engineering. Read dimensions and follow drawings or specifications that conflict or are not clear. Do not scale drawings. Report any errors, omissions or conflicts to the engineer.

SHEET TITLE:
EXISTING
SITE PLAN

DRAWING NUMBER:

C101

SHEET No: 2 of 6