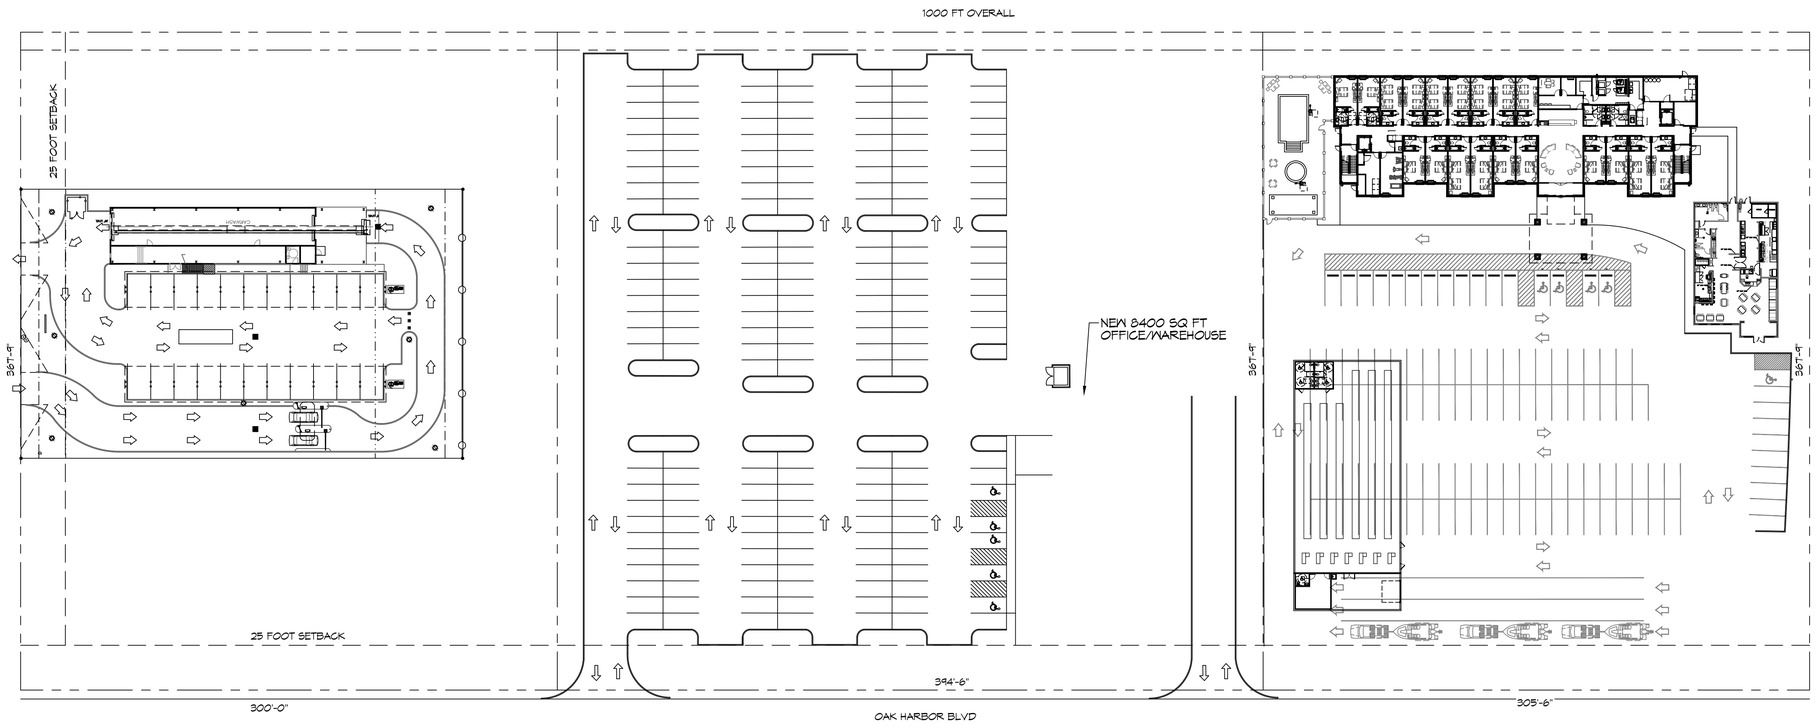

1 PROPOSED SITE PLAN
SCALE: 1" = 40'

DAMMON ENGINEERING, INC.
LOUISIANA & MISSISSIPPI
Chief Engineer: Brian Mistich, PE
554 Old Spanish Trail
Slidell, LA 70458
www.dammonengineering.com
info@dammonengineering.com
PH: 985.649.5832

REVISIONS

#	DESCRIPTION	DATE

SEAL:

NEW CARWASH FIREWORKS AND HOTEL

EDWIN PEARSON

OAK HARBOR
SLIDELL, LA 70452

JOB No: | DATE: 05-17-2025
DRAWN BY: CKD | CHECKED BY: JMS

This drawing is a dammon and contains the design, details and specifications represented thereby, is the property of Dammon Engineering, and no part thereof shall be used, reproduced or transmitted in any form or manner without the prior written permission of Dammon Engineering. Read drawings with those drawings of specifications that concerns it. Do not scale drawings. Report discrepancies and errors to Dammon Engineering.

SHEET TITLE:
SITE PLAN

DRAWING NUMBER:
C100

SHEET No: 1 of 3