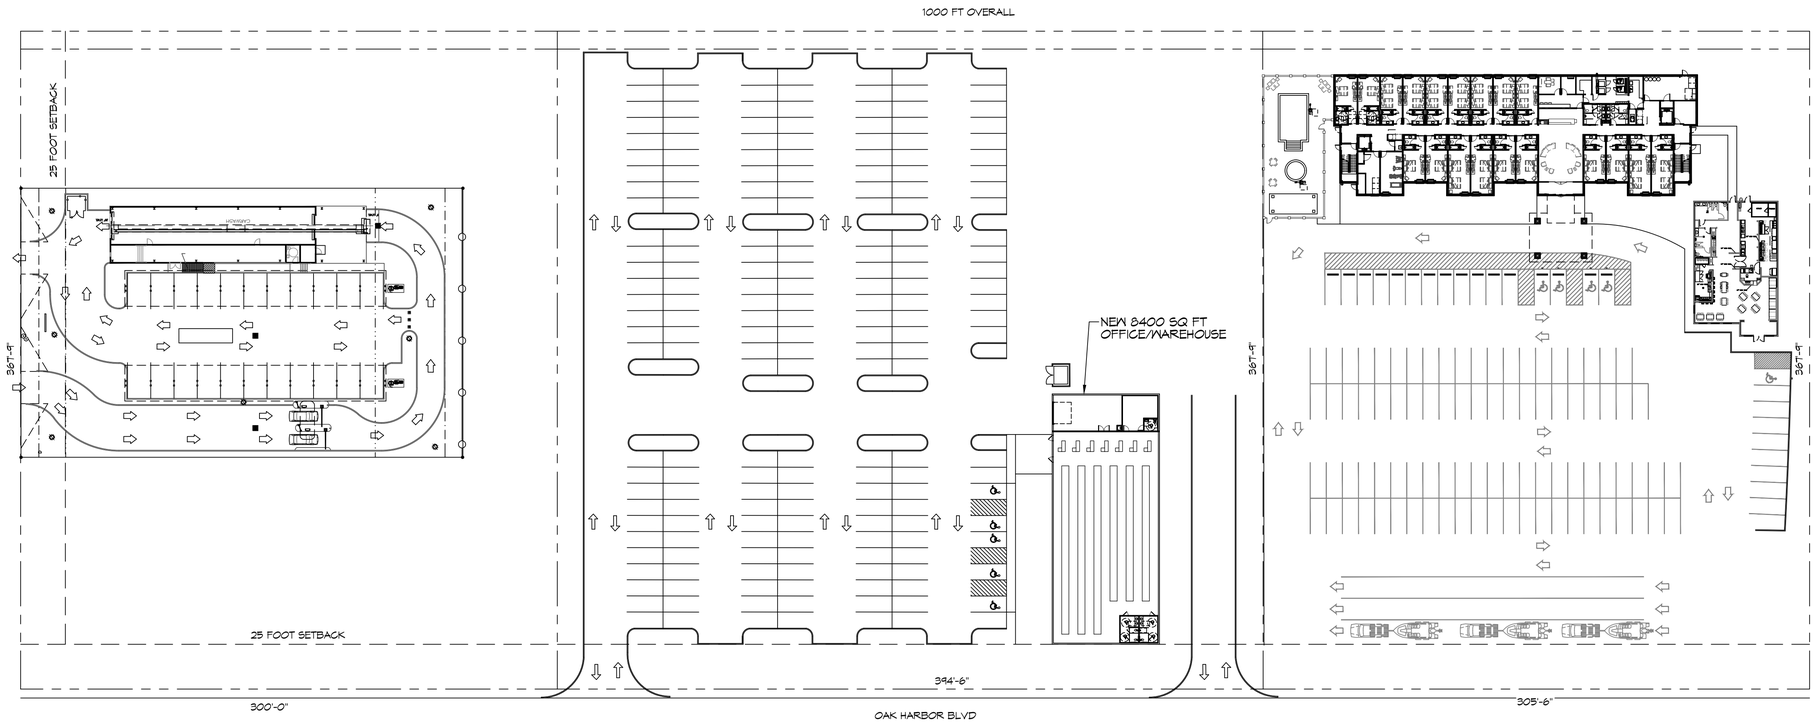

1 PROPOSED SITE PLAN
SCALE: 1" = 40'

DAMMON ENGINEERING, INC.
LOUISIANA & MISSISSIPPI
Chief Engineer: Brian Mistich, PE
554 Old Spanish Trail
Slidell, LA 70458
www.dammonengineering.com
info@dammonengineering.com
PH: 985.649.5832

REVISIONS

#	DESCRIPTION	DATE

SEAL:

NEW CARWASH FIREWORKS AND HOTEL

EDWIN PEARSON

OAK HARBOR
SLIDELL, LA 70452

JOB No:		DATE:	05-17-2025
DRAWN BY:	CKD	CHECKED BY:	JMS

This drawing is a work product and contains ideas, designs and arrangements representing the skill, knowledge and ability of Dammon Engineering, and as such remains the property of Dammon Engineering, and as such remains the property of Dammon Engineering. Any reproduction, in whole or in part, or any use of the information contained herein without the written consent of Dammon Engineering, Inc. is prohibited. Any reproduction or use of this drawing or its contents without the written consent of Dammon Engineering, Inc. shall be deemed a violation of the Louisiana Revised Statutes and Louisiana Code of Civil Procedure and shall be subject to a civil action for damages and injunctive relief.

SHEET TITLE:
SITE PLAN

DRAWING NUMBER:
C100

SHEET No: 1 of 3