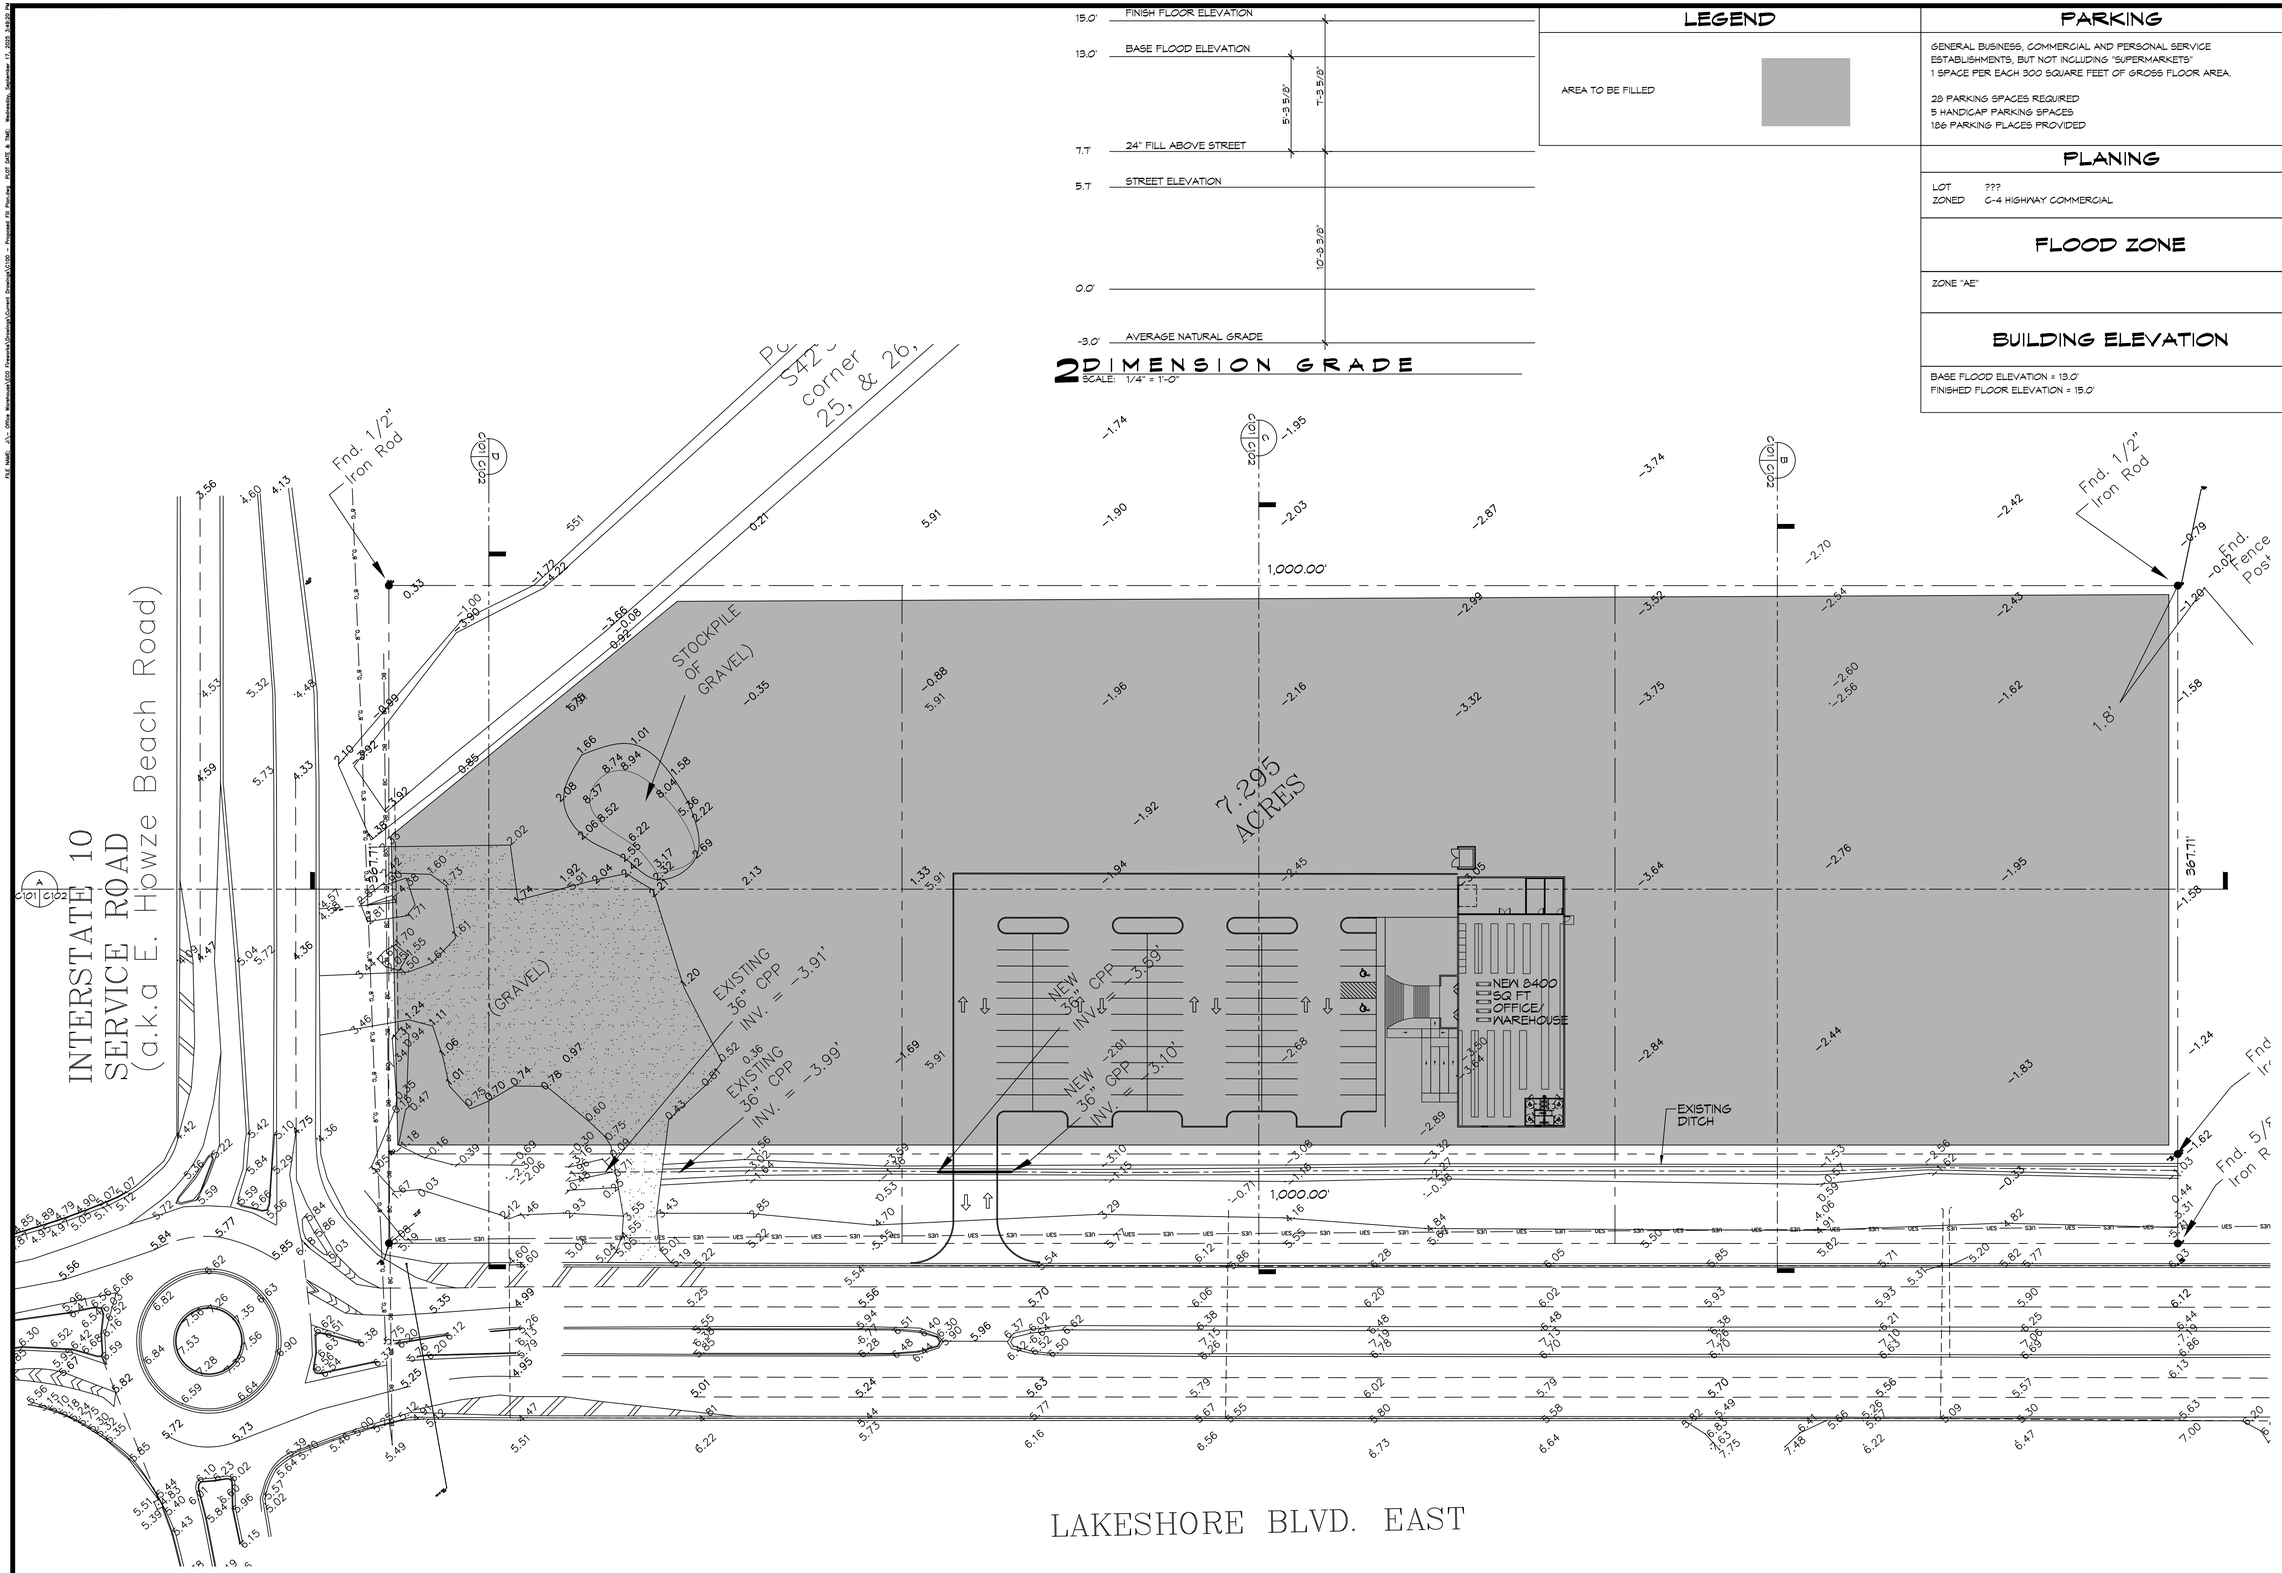

1 PROPOSED FILL PLAN
SCALE: 1" = 40'

2 DIMENSION GRADE
SCALE: 1/4" = 1'-0"

LEGEND

AREA TO BE FILLED

PARKING

GENERAL BUSINESS, COMMERCIAL AND PERSONAL SERVICE ESTABLISHMENTS, BUT NOT INCLUDING "SUPERMARKETS"
1 SPACE PER EACH 300 SQUARE FEET OF GROSS FLOOR AREA.

28 PARKING SPACES REQUIRED
5 HANDICAP PARKING SPACES
186 PARKING PLACES PROVIDED

PLANING

LOT ???
ZONED C-4 HIGHWAY COMMERCIAL

FLOOD ZONE

ZONE "AE"

BUILDING ELEVATION

BASE FLOOD ELEVATION = 13.0'
FINISHED FLOOR ELEVATION = 15.0'

DAMMON ENGINEERING, INC.
LOUISIANA & MISSISSIPPI
www.dammonengineering.com
info@dammonengineering.com
PH: 985.649.5832
Chief Engineer: Brian Mistich, PE
554 Old Spanish Trail
Slidell, LA 70458

#	DESCRIPTION	REVISIONS	DATE

SEAL:

NEW CARWASH FIREWORKS AND HOTEL

LOCO JO FIREWORKS

OAK HARBOR
SLIDELL, LA 70452

DATE:	05-17-2025
CHECKED BY:	JMS
JOB No:	
DRAWN BY:	CKD

The work shown on this drawing and specifications, design and all image elements, intellectual property and other rights remain the property of Dammon Engineering, and no part thereof shall be used, reproduced or transmitted in any form or by any means without the express written permission of Dammon Engineering. Report errors and omissions to Dammon Engineering. Read complete notes before proceeding. Dimensions take precedence over scale. Drawings and specifications are not to be scaled.

SHEET TITLE:
PROPOSED FILL PLAN

DRAWING NUMBER:
C100

SHEET No: 1 of 6