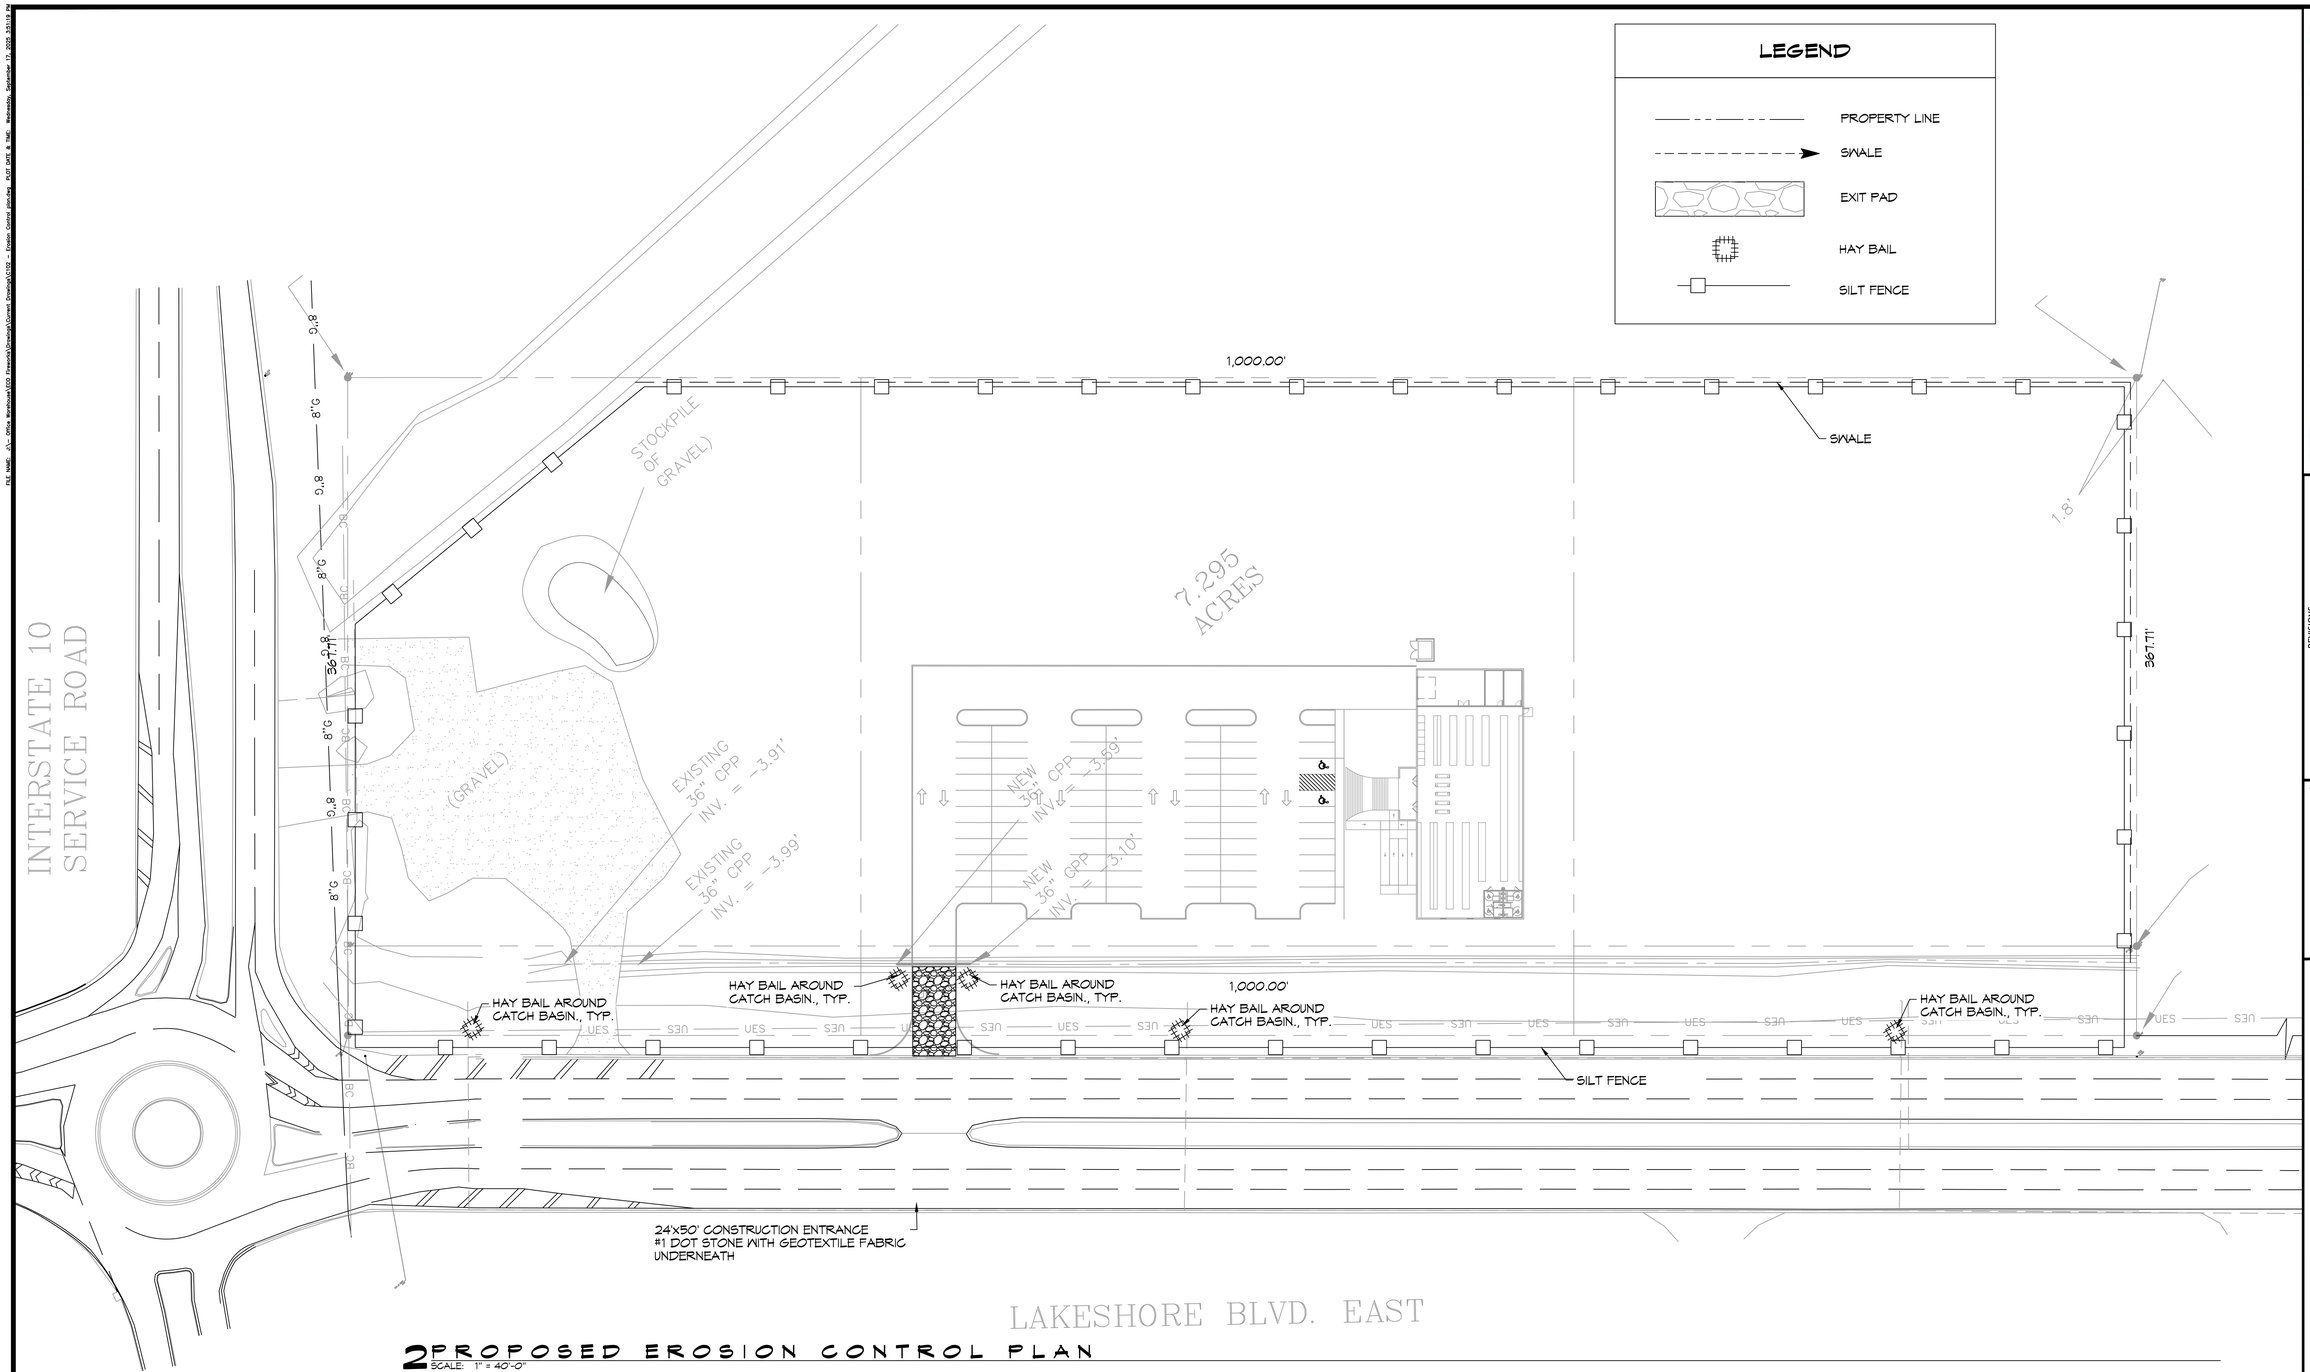


## 2 PROPOSED EROSION CONTROL PLAN

SCALE: 1" = 40'-0"

DAMMON ENGINEERING, INC.
LOUISIANA & MISSISSIPPI


Chief Engineer: Brian Mistich, PE
554 Old Spanish Trail
Slidell, LA 70458
www.dammonengineering.com
info@dammonengineering.com
PH: 985.649.0832


REVISIONS

| # | DESCRIPTION | DATE |
|---|---|---|
| 1 | | |

SEAL:

NEW CARWASH FIREWORKS AND HOTEL

LOCO JO FIREWORKS

OAK HARBOR
SLIDELL, LA 70452

| | |
|---|---|
| JOB No: | DATE: 05-17-2023 |
| DRAWN BY: GCD | CHECKED BY: BAM |


THIS DESIGN IS BASED ON ARCHITECTURAL DRAWINGS PROVIDED BY OTHERS. DAMMON ENGINEERING, INC. ASSUMES NO RESPONSIBILITY FOR ANY ERRORS OR OMISSIONS IN THE ARCHITECTURAL DRAWINGS. THE ENGINEER ASSUMES NO RESPONSIBILITY FOR THE CONSTRUCTION OF THE PROJECT OR WHICH THE PLANS TAKES OFFICE AND ANY PROVISIONS OF CONTRACTING DOCUMENTS TO BE ADHERED TO BY THE CONTRACTOR. THE ENGINEER ASSUMES NO RESPONSIBILITY FOR THE CONTRACTOR'S PROCEDURES OR METHODS OF CONSTRUCTION.


SHEET TITLE:
PROPOSED EROSION CONTROL PLAN

DRAWING NUMBER:

C102

SHEET No: 3 of 6