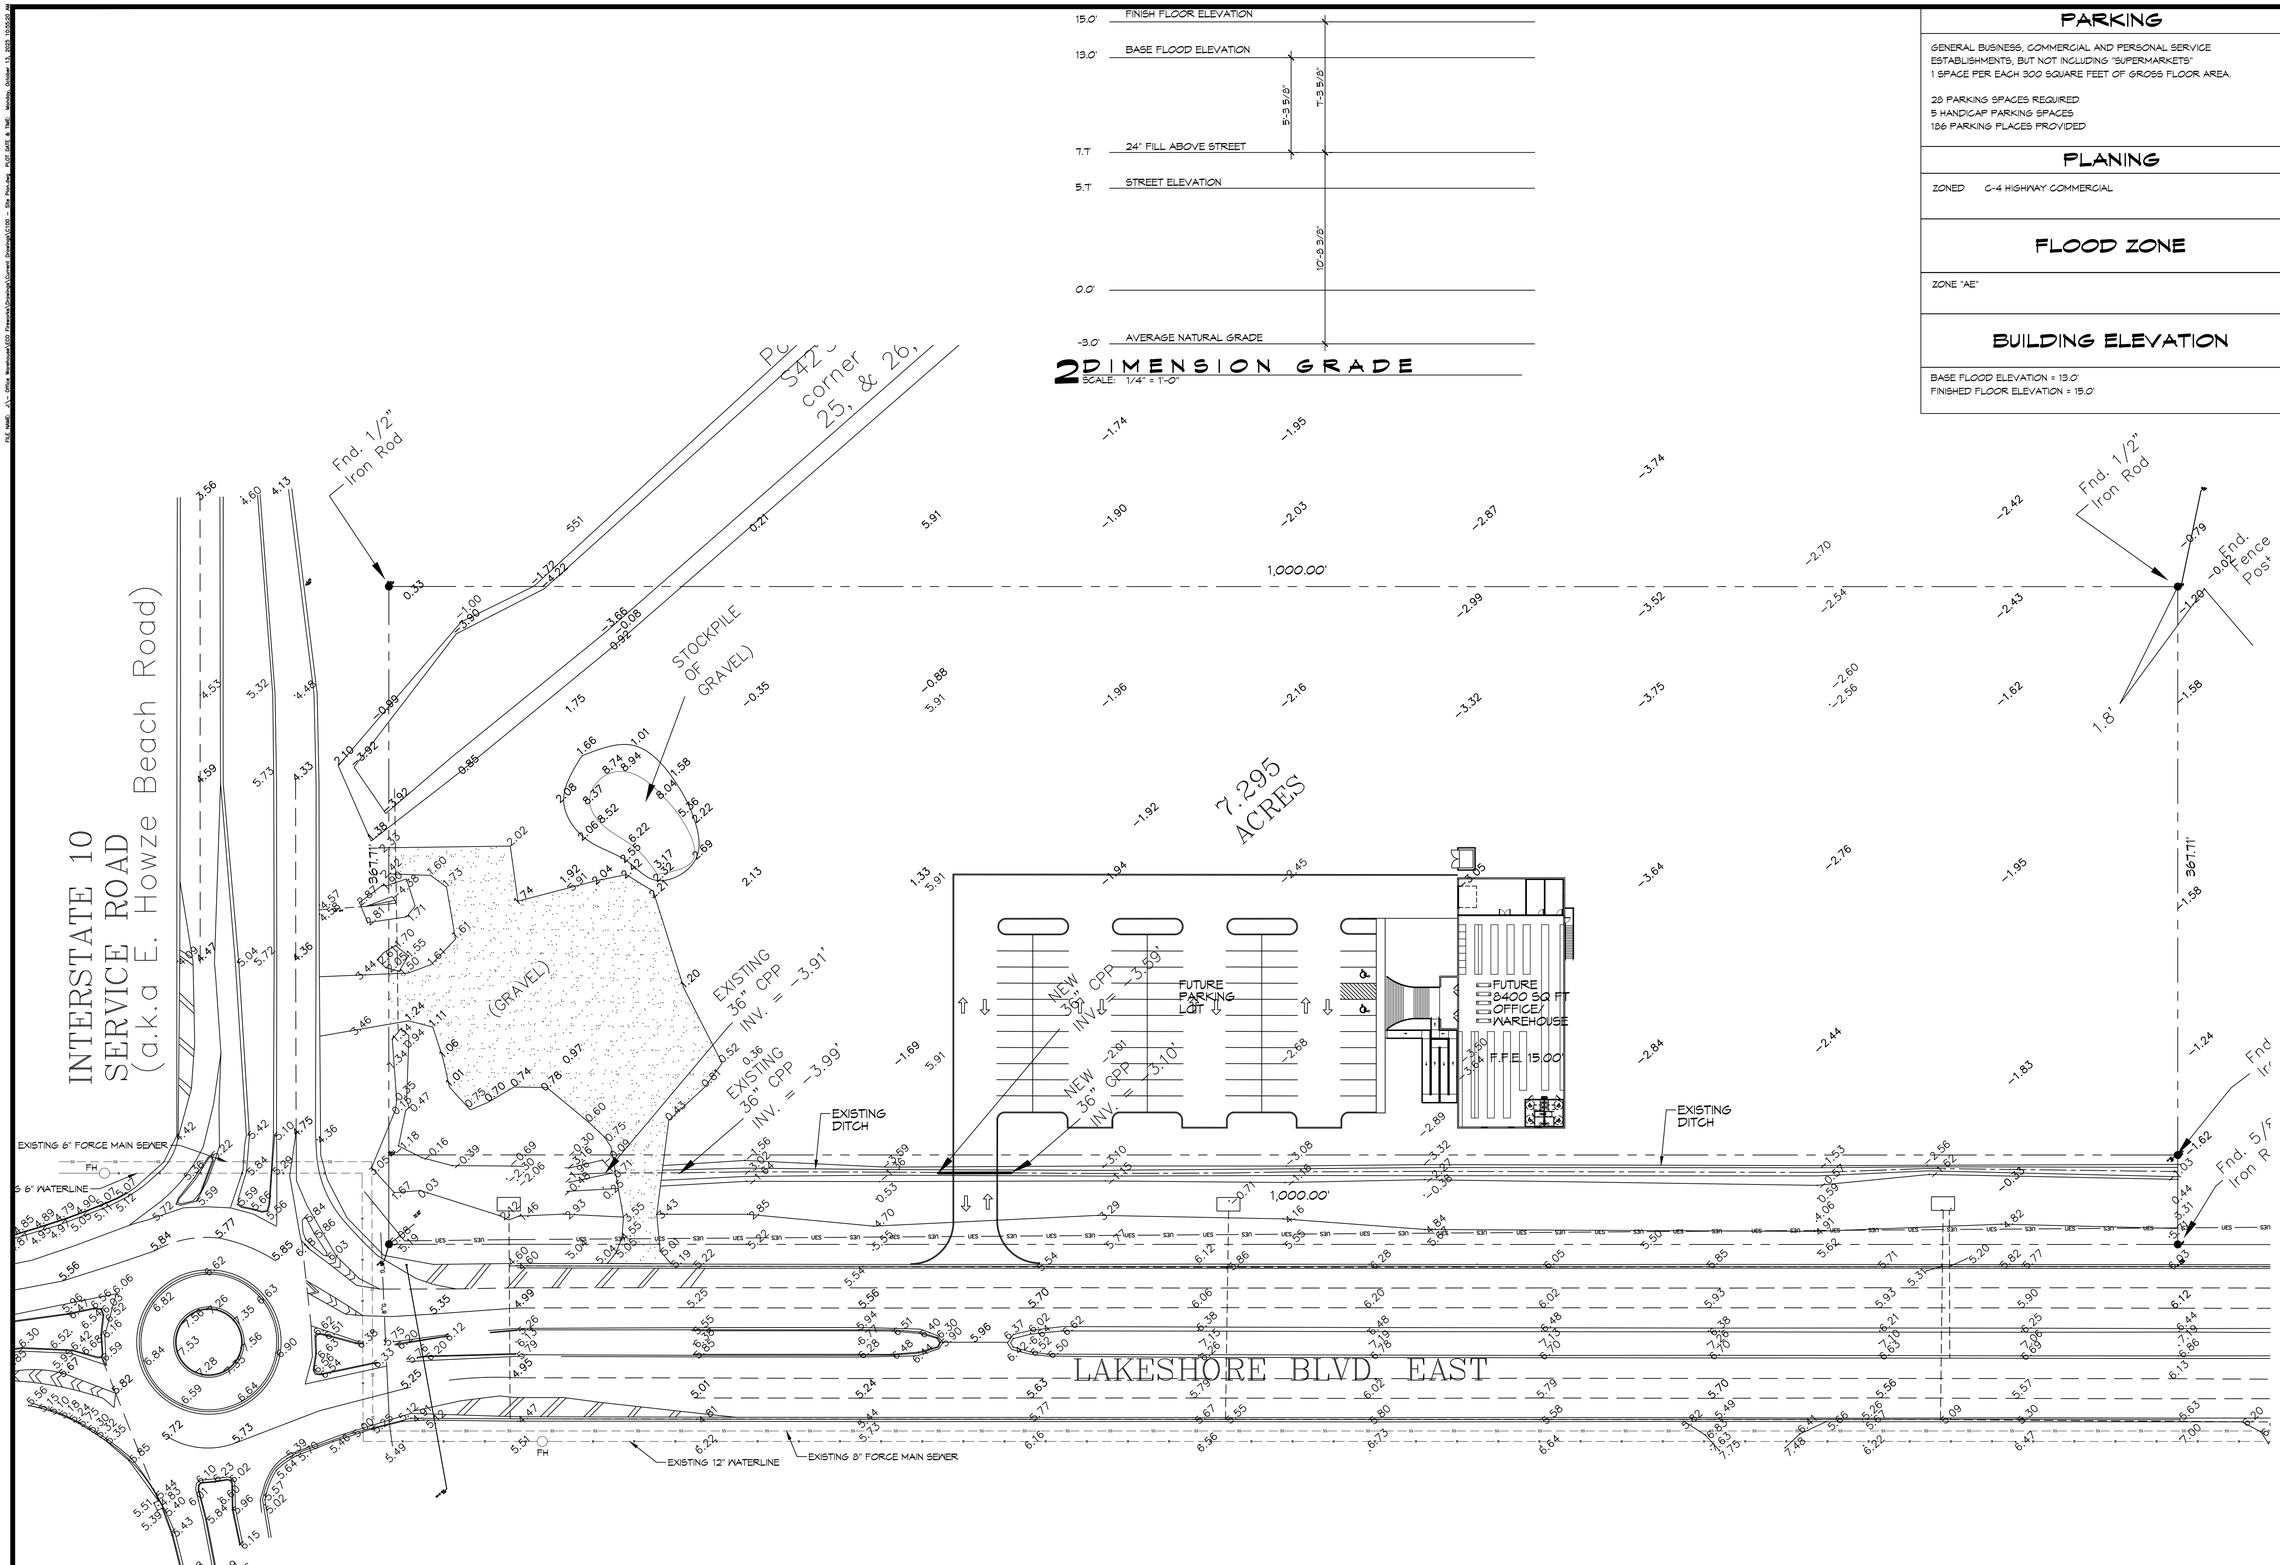

1 PROPOSED SITE PLAN
SCALE: 1" = 40'

2 DIMENSION GRADE
SCALE: 1/4" = 1'-0"

PARKING

GENERAL BUSINESS, COMMERCIAL AND PERSONAL SERVICE ESTABLISHMENTS, BUT NOT INCLUDING "SUPERMARKETS"
1 SPACE PER EACH 300 SQUARE FEET OF GROSS FLOOR AREA.

28 PARKING SPACES REQUIRED
5 HANDICAP PARKING SPACES
186 PARKING PLACES PROVIDED

PLANING

ZONED C-4 HIGHWAY COMMERCIAL

FLOOD ZONE

ZONE "AE"

BUILDING ELEVATION

BASE FLOOD ELEVATION = 13.0'
FINISHED FLOOR ELEVATION = 15.0'

DAMMON ENGINEERING, INC.
LOUISIANA & MISSISSIPPI
www.dammonengineering.com
info@dammonengineering.com
PH: 985.649.5832

Chief Engineer: Brian Mistich, PE
554 Old Spanish Trail
Slidell, LA 70458

#	DESCRIPTION	REVISIONS	DATE

SEAL:

FILL PLAN
LOCO JO FIREWORKS

1234 EAST HOWZE BEACH ROAD
SLIDELL, LA 70452

JOB No:		DATE:	04-15-2025
DRAWN BY:	LJP	CHECKED BY:	BAM

THIS DRAWING AND SPECIFICATIONS, DESIGNS AND OTHER INFORMATION CONTAINED HEREIN ARE THE PROPERTY OF DAMMON ENGINEERING, INC. AND SHALL REMAIN THE PROPERTY OF DAMMON ENGINEERING, AND NO PART THEREOF SHALL BE USED FOR ANY PURPOSE OTHER THAN THE PROJECT SPECIFIED ON THIS DRAWING WITHOUT THE WRITTEN AUTHORIZATION OF DAMMON ENGINEERING. ANY CONFLICTS OR DISCREPANCIES MUST BE REPORTED TO DAMMON ENGINEERING. ALL CONTRACTORS SHALL VERIFY ALL DIMENSIONS, DATA AND DRAWINGS BEFORE WORK OR ORDERING OF MATERIALS COMMENCES.

SHEET TITLE:
PROPOSED SITE PLAN

DRAWING NUMBER:
C100

SHEET No: 1 of 4