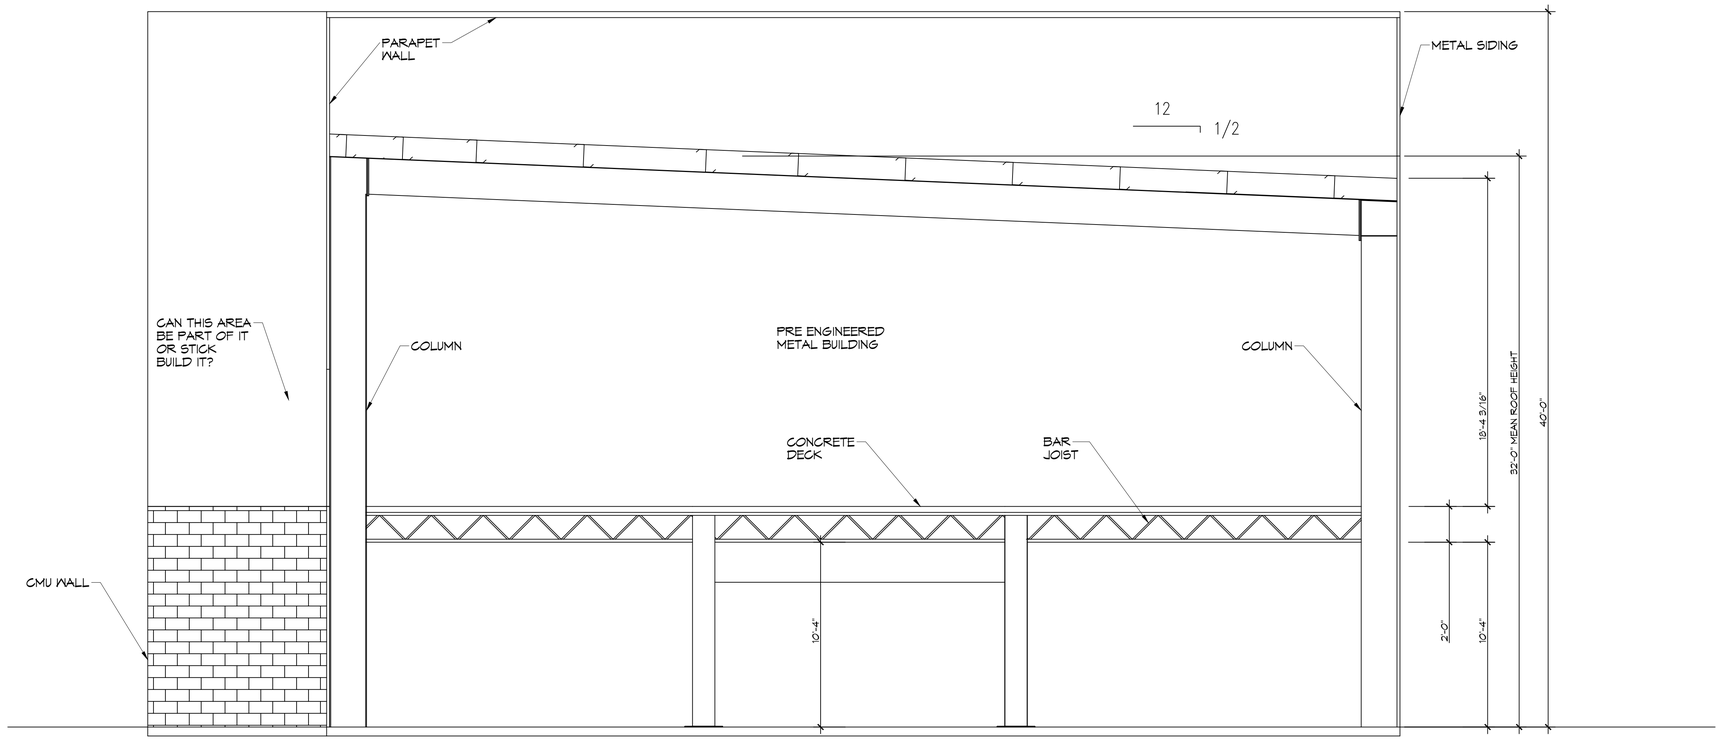

3 BUILDING SECTION

SCALE: 1/4" = 1'-0"

DAMMON ENGINEERING, INC.
LOUISIANA & MISSISSIPPI

Chief Engineer: Brian Mistich, PE
504 Good Speed Trail
Slidell, LA 70458

www.dammonengineering.com
info@dammonengineering.com
PH: 985.649.5832

REVISIONS

#	DESCRIPTION	DATE

SEAL:

NEW BUILDING

LOCO JO FIREWORKS

1284 EAST HOYKE BEACH ROAD
SLIDELL, LA 70452

JOB No:	DATE: 10-28-2025
DRAWN BY: CKD	CHECKED BY: JMS

The drawings, specifications, and other documents, including electronic media, prepared by Dammon Engineering, and acquired thereof are the property of Dammon Engineering, and acquirer thereof shall be liable for any reuse of the documents for other projects or any other purpose, or any alterations made on the documents, including electronic media, prepared by Dammon Engineering, without written consent of Dammon Engineering. These documents are not to be used for any other project, any extension to these plans prepared and developed without written consent of Dammon Engineering, and any such use or extension without written consent is unauthorized and shall be at the user's sole risk and without liability to Dammon Engineering.

SHEET TITLE:
BUILDING SECTION

DRAWING NUMBER:

A103

SHEET No: 3 of 3

FILE NAME: J:\~ Office_Warehouse\LOCO_Fireworks\Drawings\Current_Drawings\A103 - Building Section.dwg PLOT DATE & TIME: Tuesday, October 28, 2025 8:34:00 AM