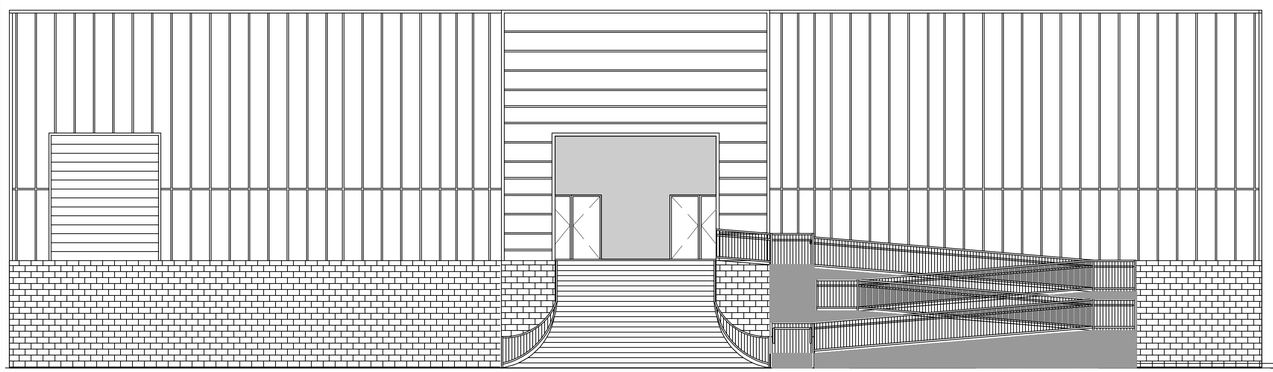

2 FRONT ELEVATION B
SCALE: 1/8"= 1'-0"

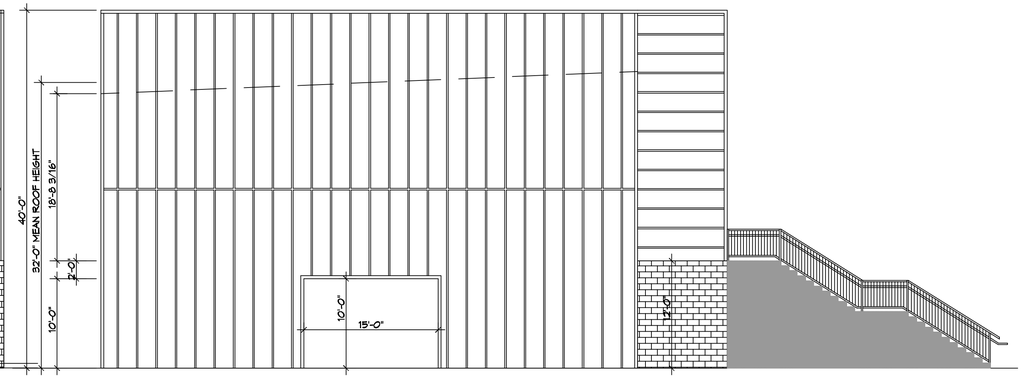

3 LEFT ELEVATION B
SCALE: 1/8"= 1'-0"

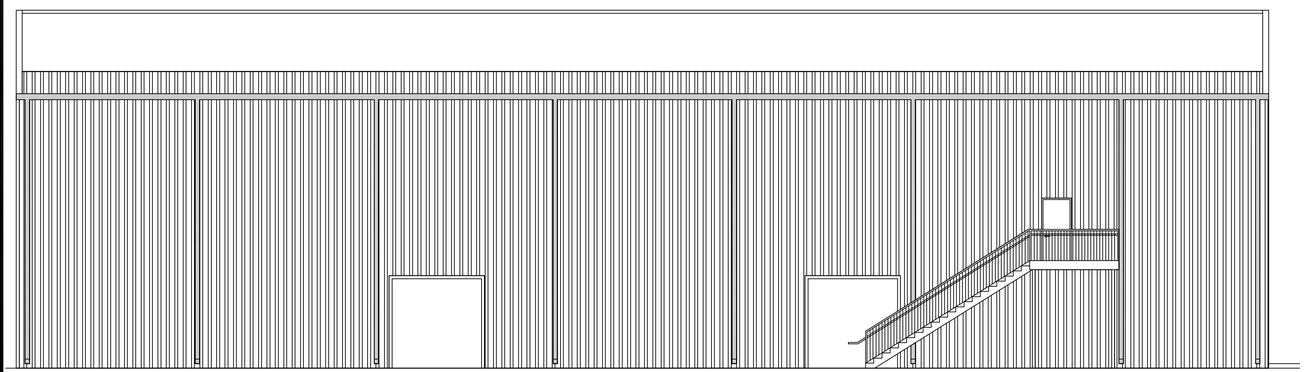

4 REAR ELEVATION C
SCALE: 1/8"= 1'-0"

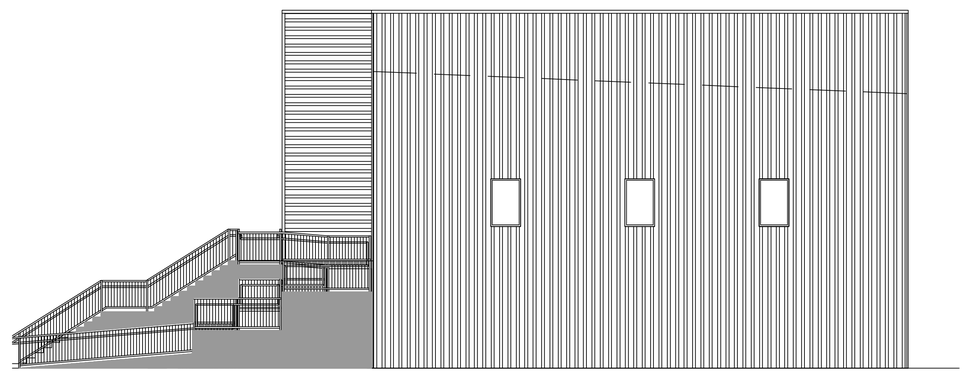

5 RIGHT ELEVATION C
SCALE: 1/8"= 1'-0"

DAMMON ENGINEERING, INC.
LOUISIANA & MISSISSIPPI
Chief Engineer: Brian Mistich, PE
154 Old Spain Trail
Slidell, LA 70458
www.dammonengineering.com
info@dammonengineering.com
PH: 985.649.5832

REVISIONS

#	DESCRIPTION	DATE

SEAL:

NEW BUILDING

LOCO JO FIREWORKS

1284 EAST HOYZE BEACH ROAD
SLIDELL, LA 70452

JOB No:	
DATE:	10-28-2025
DRAWN BY:	CKD
CHECKED BY:	JMS

The contents of this document, regardless of form or medium, are the property of Dammon Engineering, and permission thereof must be obtained from Dammon Engineering for any use or reproduction. Any use of this document for purposes other than those for which the have been prepared and developed without written consent of Dammon Engineering, shall be at the sole risk and liability of the user.

SHEET TITLE:
ELEVATIONS

DRAWING NUMBER:

A102

SHEET No: 2 of 3

FILE NAME: J:\- Office Warehouse\LOCO Fireworks\Drawings\Current Drawings\A102 - Elevations.dwg PLOT DATE & TIME: Wednesday, October 29, 2025 3:44:11 PM