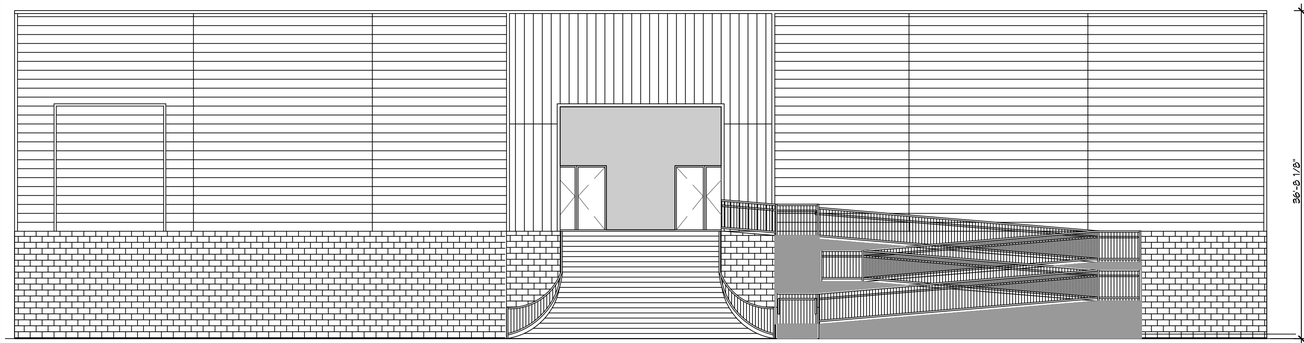

2 FRONT ELEVATION B
SCALE: 1/8"= 1'-0"

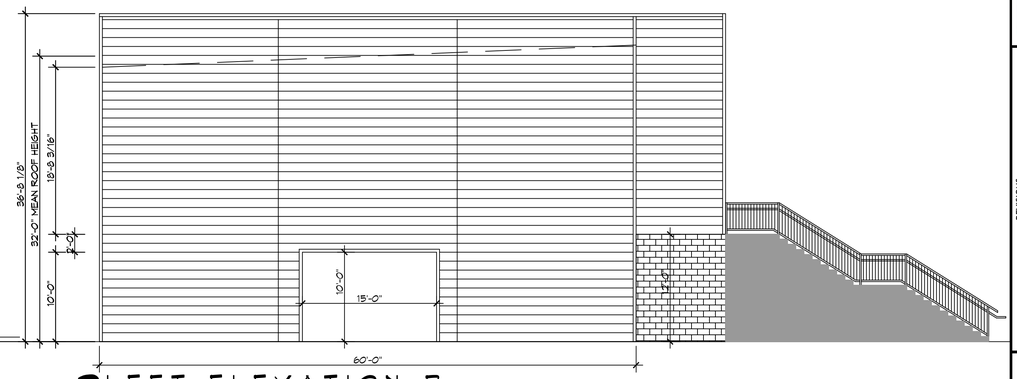

3 LEFT ELEVATION B
SCALE: 1/8"= 1'-0"

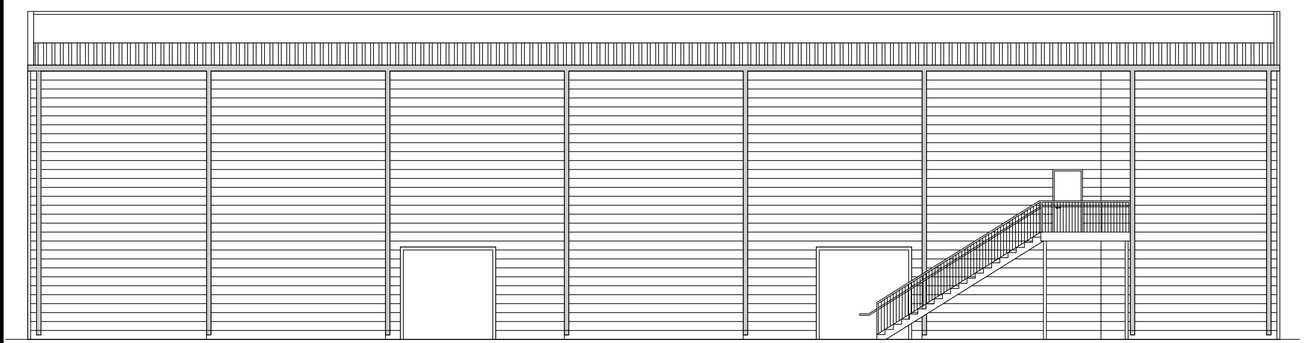

4 REAR ELEVATION C
SCALE: 1/8"= 1'-0"

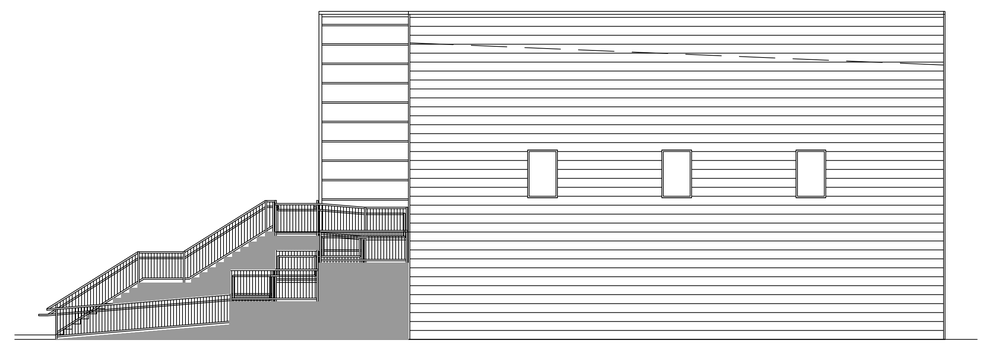

5 RIGHT ELEVATION C
SCALE: 1/8"= 1'-0"

DAMMON ENGINEERING, INC.
LOUISIANA & MISSISSIPPI
Chief Engineer: Brian Mistich, PE
514 Southern Trail
Slidell, LA 70458
www.dammonengineering.com
info@dammonengineering.com
PH: 985.649.5832

#	DESCRIPTION	DATE

REVISIONS

SEAL:

NEW BUILDING

LOCO JO FIREWORKS

1284 EAST HOYZE BEACH ROAD
SLIDELL, LA 70452

JOB No:
DATE: 11-7-2025
DRAWN BY: CAD
CHECKED BY: JMS

THE ABOVE DESIGN AND DRAWINGS ARE THE PROPERTY OF DAMMON ENGINEERING, INC. THE DESIGN CONTAINED ON THESE DRAWINGS IS THE PROPERTY OF DAMMON ENGINEERING, INC. AND WAS PREPARED FOR USE ON THE PROJECT TO WHICH THIS WAS PREPARED AND PROVIDED WITHOUT WRITTEN CONSENT OF DAMMON ENGINEERING, INC. THE REPRODUCTION OF THESE DRAWINGS FOR USE ON ANOTHER PROJECT IS PROHIBITED.

SHEET TITLE:
ELEVATIONS

DRAWING NUMBER:
A102

SHEET No: 2 of 3