Chuck and Tim,
There is an overhead line that crosses the property at the last pole. Please verify this and add it.

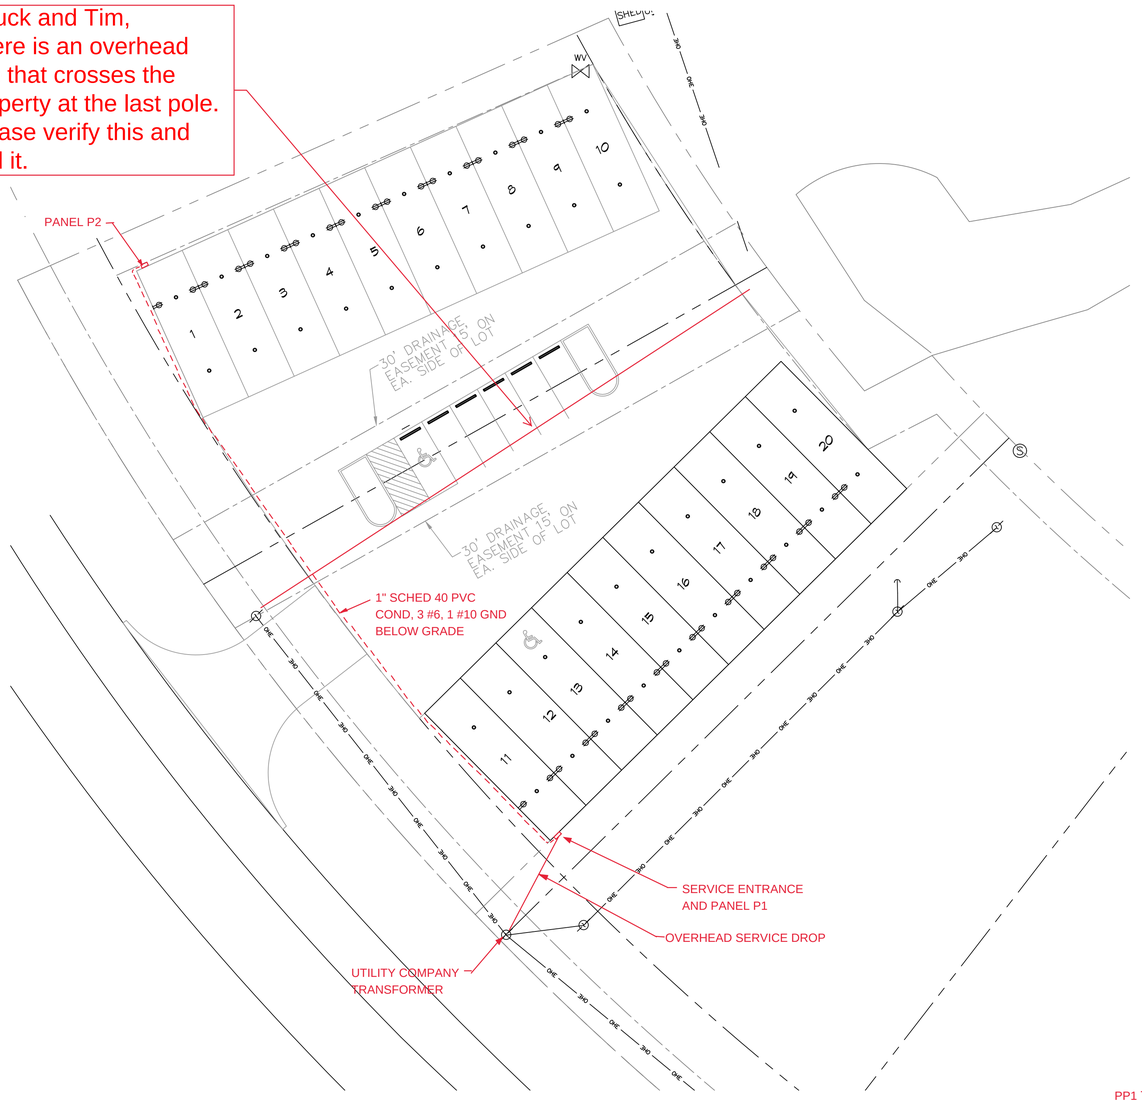


6 SITE PLAN
SCALE: 1" = 20'-0"

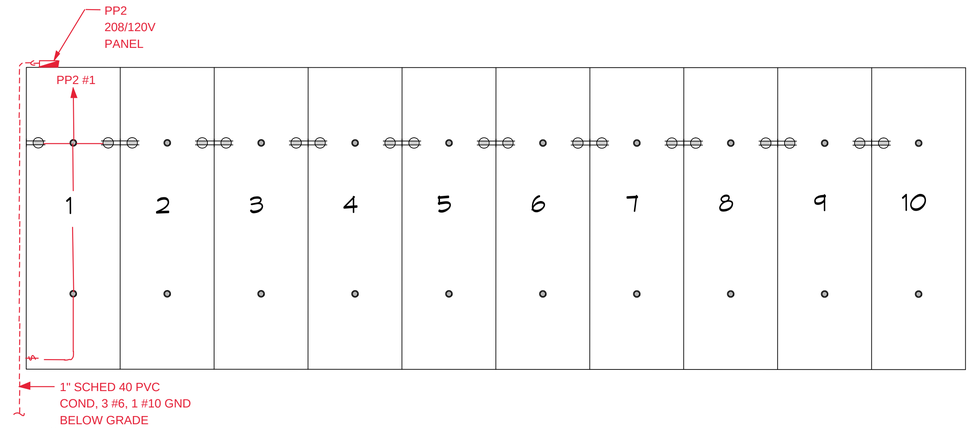


7 40 X 14 UNITS
SCALE: 3/32" = 20'-0"

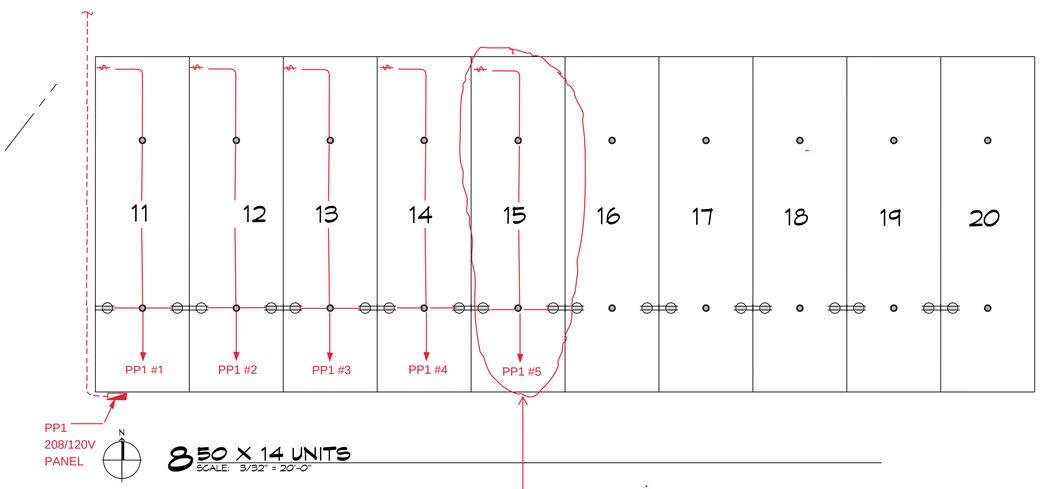


8 50 X 14 UNITS
SCALE: 3/32" = 20'-0"

Tim,
Please copy to all units

DAMMON ENGINEERING, INC.
LOUISIANA & MISSISSIPPI


Chief Engineer: Brian Mistich, PE
554 Old Spanish Trail
Slidell, LA 70458
www.dammonengineering.com
info@dammonengineering.com
PH: 985.649.5832


REVISIONS

| # | DESCRIPTION | DATE |
|---|---|---|
| | | |

SEAL:

NEW BOAT STORAGE
59 INVESTMENTS
59160 | 59 SERVICE ROAD
PEARL RIVER, LA 70452

| | |
|---|---|
| JOB No: | |
| DRAWN BY: | CKD |
| DATE: | 06-27-2022 |
| CHECKED BY: | JMS |


The drawings & specifications, as an instrument of service, is and shall remain the property of Dammon Engineering, and no part thereof shall be copied, disclosed to others, or used in connection with any work or project other than the specified project for which it is prepared without the written consent of Dammon Engineering. Visual contact with these drawings or specifications shall constitute a complete acceptance of the foregoing restrictions.


SHEET TITLE:
ELECTRICAL SITE PLAN

DRAWING NUMBER:
C101

SHEET No: 1 of X