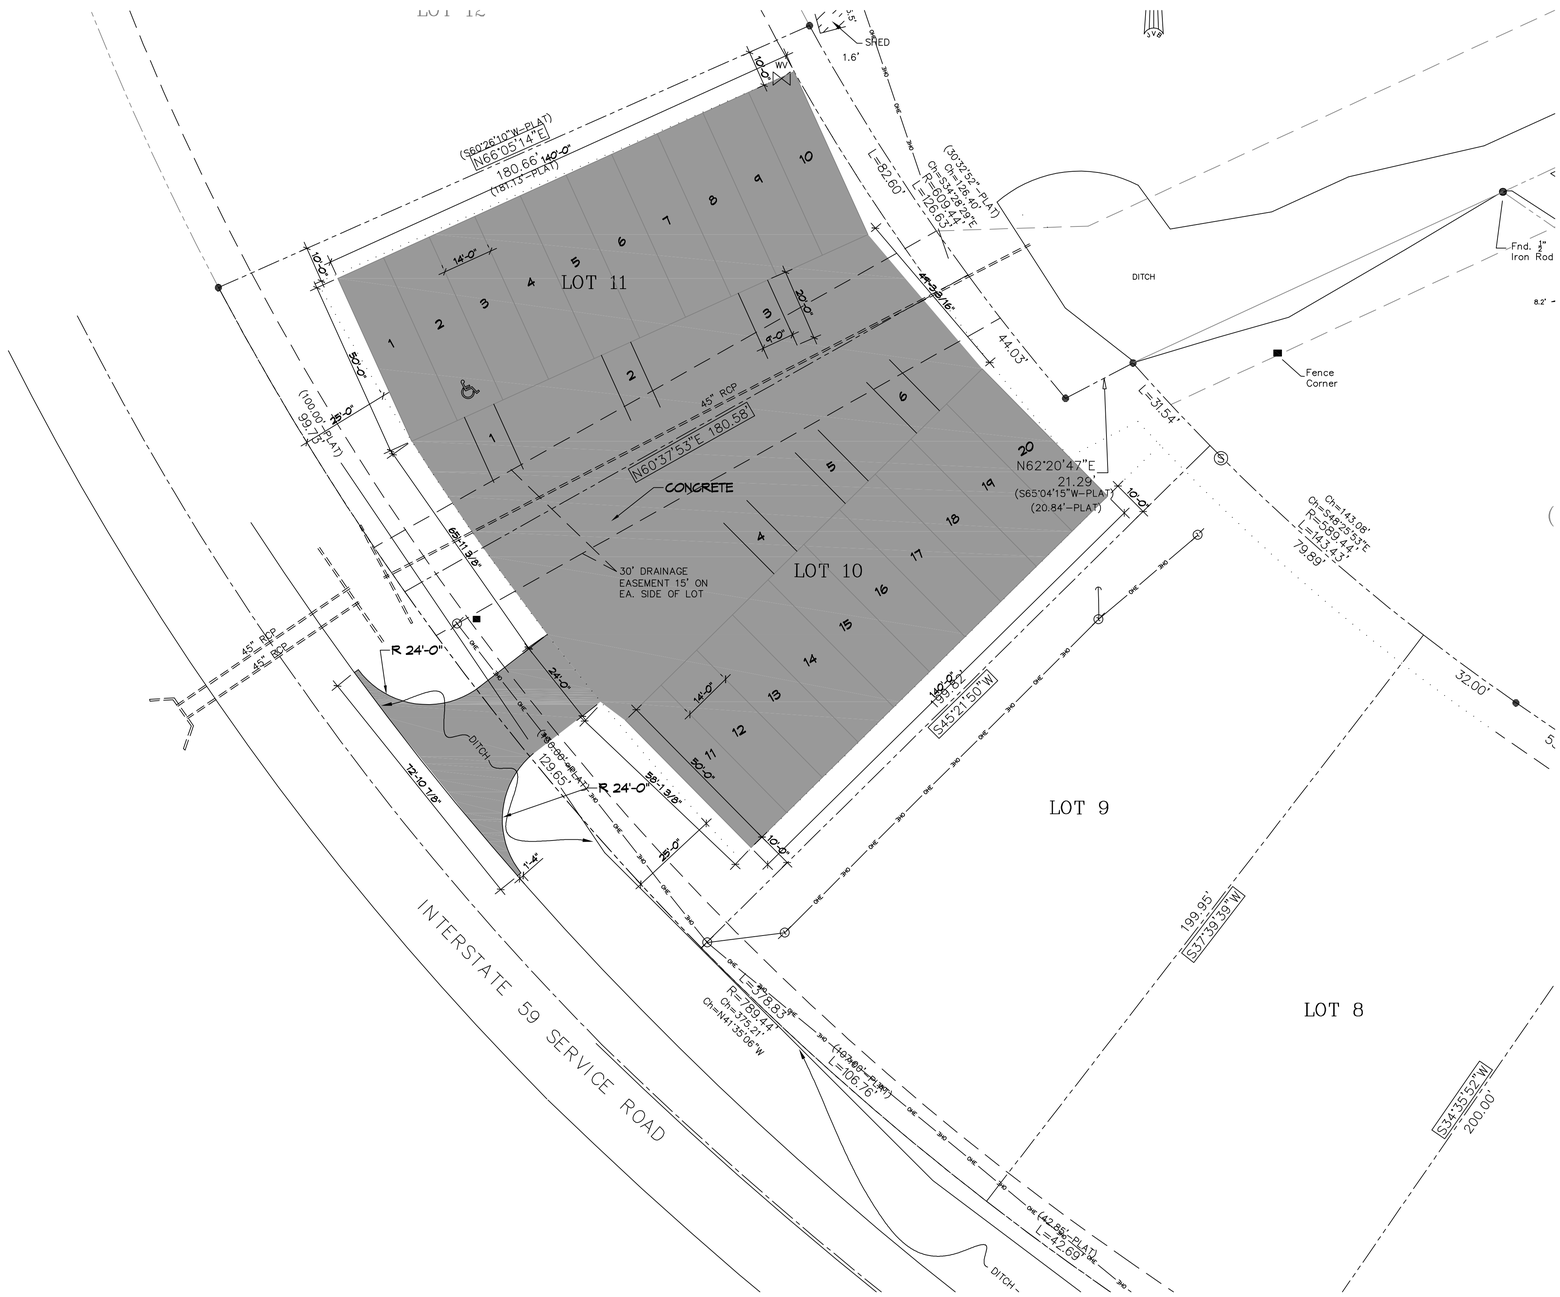

6 SITE PLAN

SCALE: 1" = 20'-0"

PARKING

6 PARKING SPACES REQUIRED
6 PARKING PLACES PROVIDED

PLANING

LOT 10-11
ZONED HC-2

FLOOD ZONE

ZONE "X"

BUILDING ELEVATION

BASE FLOOD ELEVATION = N/A
FINISHED FLOOR ELEVATION = 24.0'

SITE LIGHTING

EXTERIOR LIGHTING SHALL BE SHADED OR INWARDLY DIRECTED IN SUCH A MANNER SO THAT NO DIRECT LIGHTING OR GLARE BE CAST BEYOND THE PROPERTY LINE. THE INTENSITY OF SUCH LIGHTING SHALL NOT EXCEED ONE FOOT CANDLE AS MEASURED AT THE ABUTTING PROPERTY LINE.

DAMMON ENGINEERING, INC.
LOUISIANA & MISSISSIPPI
www.dammonengineering.com
info@dammonengineering.com
PH: 985.649.5832
Chief Engineer: Brian Mistich, PE
554 Old Spanish Trail
Slidell, LA 70458

REVISIONS

#	DESCRIPTION	DATE

SEAL:

NEW BOAT STORAGE
59 INVESTMENTS
I 59 INVESTMENTS
PEARL RIVER, LA

JOB No:	
DATE:	04-06-2022
DRAWN BY:	CKD
CHECKED BY:	JMS

The reuse of drawings and specifications, designs and arrangements represented thereby is restricted to the original site for which they were prepared, and publication thereof is expressly limited to such use. Reproduction or publication by any other than the owner is not authorized, and shall remain the property of Dammon Engineering, and no such interest shall be vested in any other than the owner. Visual contact with these drawings or specifications shall constitute prima facie evidence of the acceptance of these restrictions. Copyright © 2022 Dammon Engineering. Reproduction or publication by any other than the owner is not authorized.

SHEET TITLE:
SITE PLAN

DRAWING NUMBER:
C101

SHEET No: 1 of X