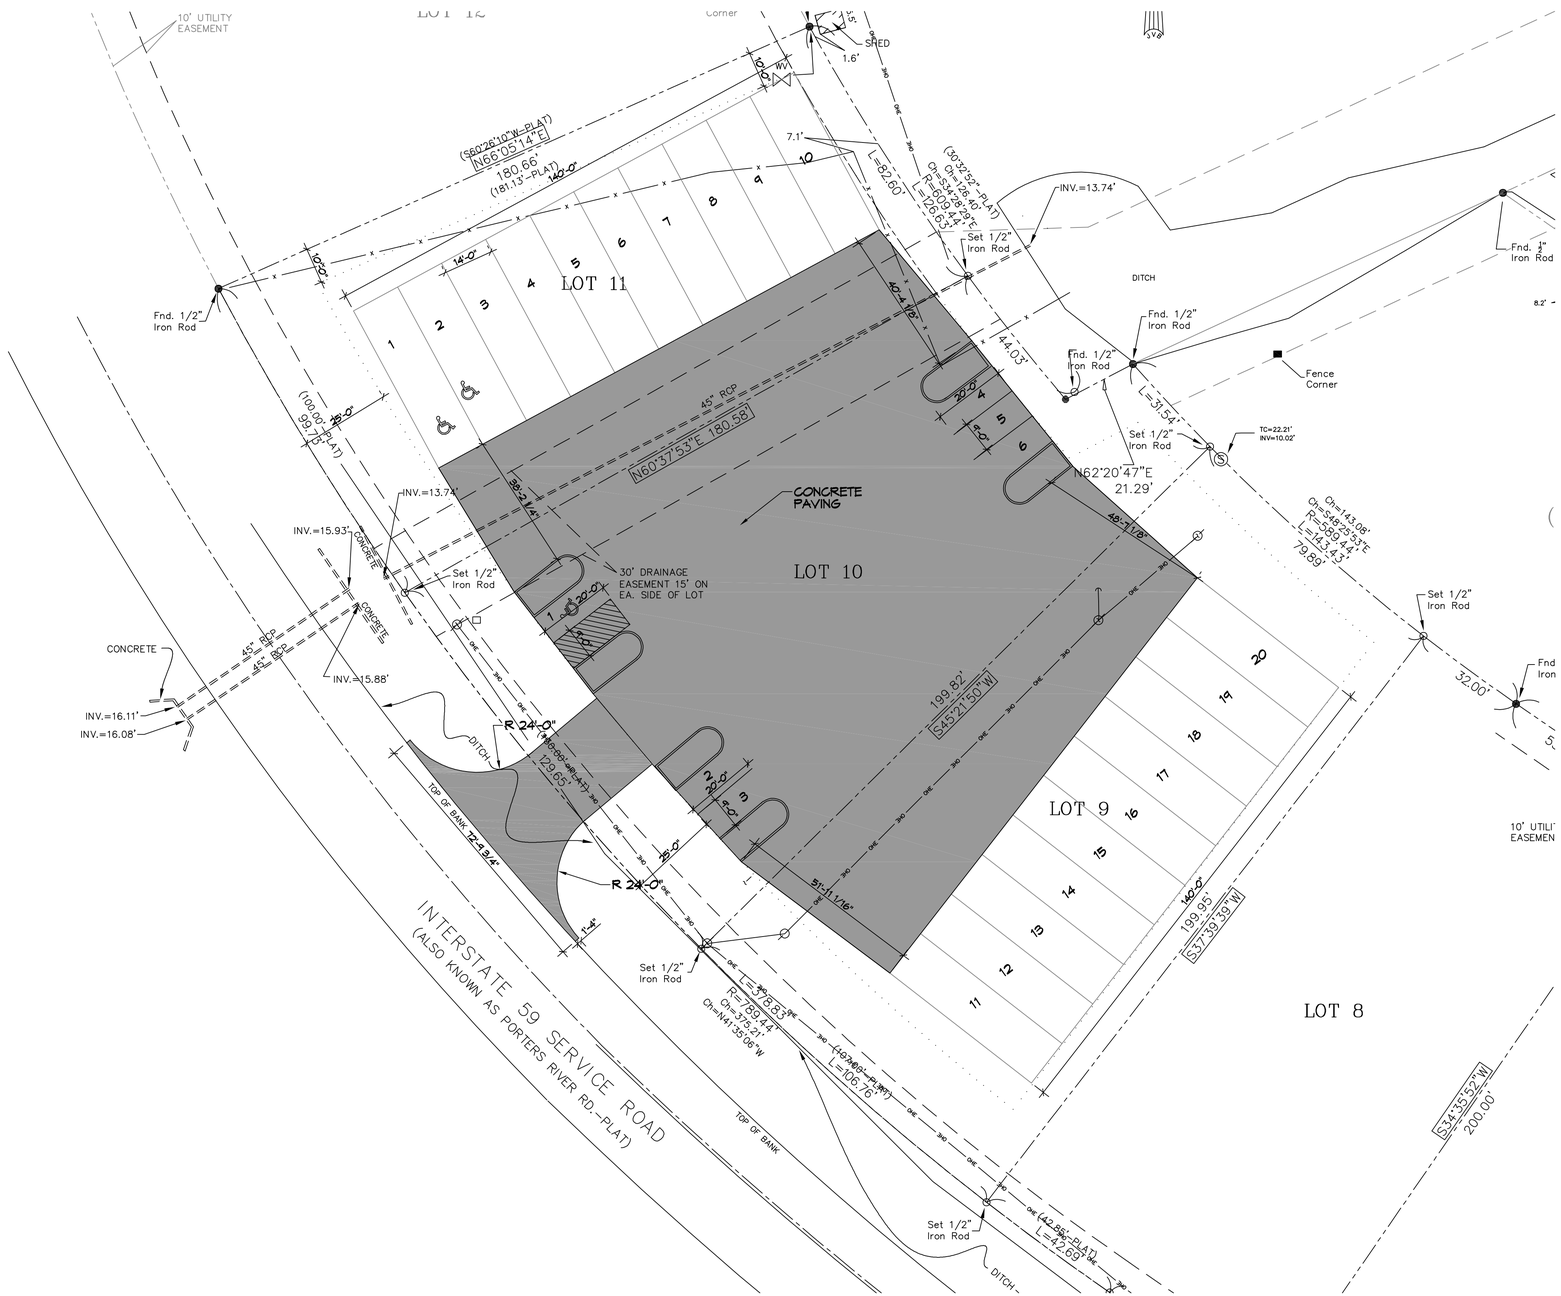

6 SITE PLAN

SCALE: 1" = 20'-0"

PARKING

6 PARKING SPACES REQUIRED
6 PARKING PLACES PROVIDED

PLANING

LOT 10-11
ZONED HC-2

FLOOD ZONE

ZONE "X"

BUILDING ELEVATION

BASE FLOOD ELEVATION = N/A
FINISHED FLOOR ELEVATION = 24.0'

SITE LIGHTING

EXTERIOR LIGHTING SHALL BE SHADED OR INWARDLY DIRECTED IN SUCH A MANNER SO THAT NO DIRECT LIGHTING OR GLARE BE CAST BEYOND THE PROPERTY LINE. THE INTENSITY OF SUCH LIGHTING SHALL NOT EXCEED ONE FOOT CANDLE AS MEASURED AT THE ABUTTING PROPERTY LINE.

DAMMON ENGINEERING, INC.
LOUISIANA & MISSISSIPPI
www.dammonengineering.com
info@dammonengineering.com
PH: 985.649.5832
Chief Engineer: Brian Mistich, PE
554 Old Spanish Trail
Slidell, LA 70458

REVISIONS

#	DESCRIPTION	DATE

SEAL:

NEW BOAT STORAGE

59 INVESTMENTS

I 59 INVESTMENTS
PEARL RIVER, LA

JOB No:	
DATE:	04-06-2022
DRAWN BY:	CKD
CHECKED BY:	JMS

This record drawing and specifications, designs and arrangements represented thereon or therein are and remain the property of Dammon Engineering, and the same shall not be used, reproduced or copied in whole or in part without the written consent of Dammon Engineering. Reproduced copies are not to be used or accepted if not signed and sealed. Reproduced copies are not to be used or accepted for construction purposes unless they are signed and sealed.

SHEET TITLE:
SITE PLAN

DRAWING NUMBER:

C101

SHEET No: 1 of X