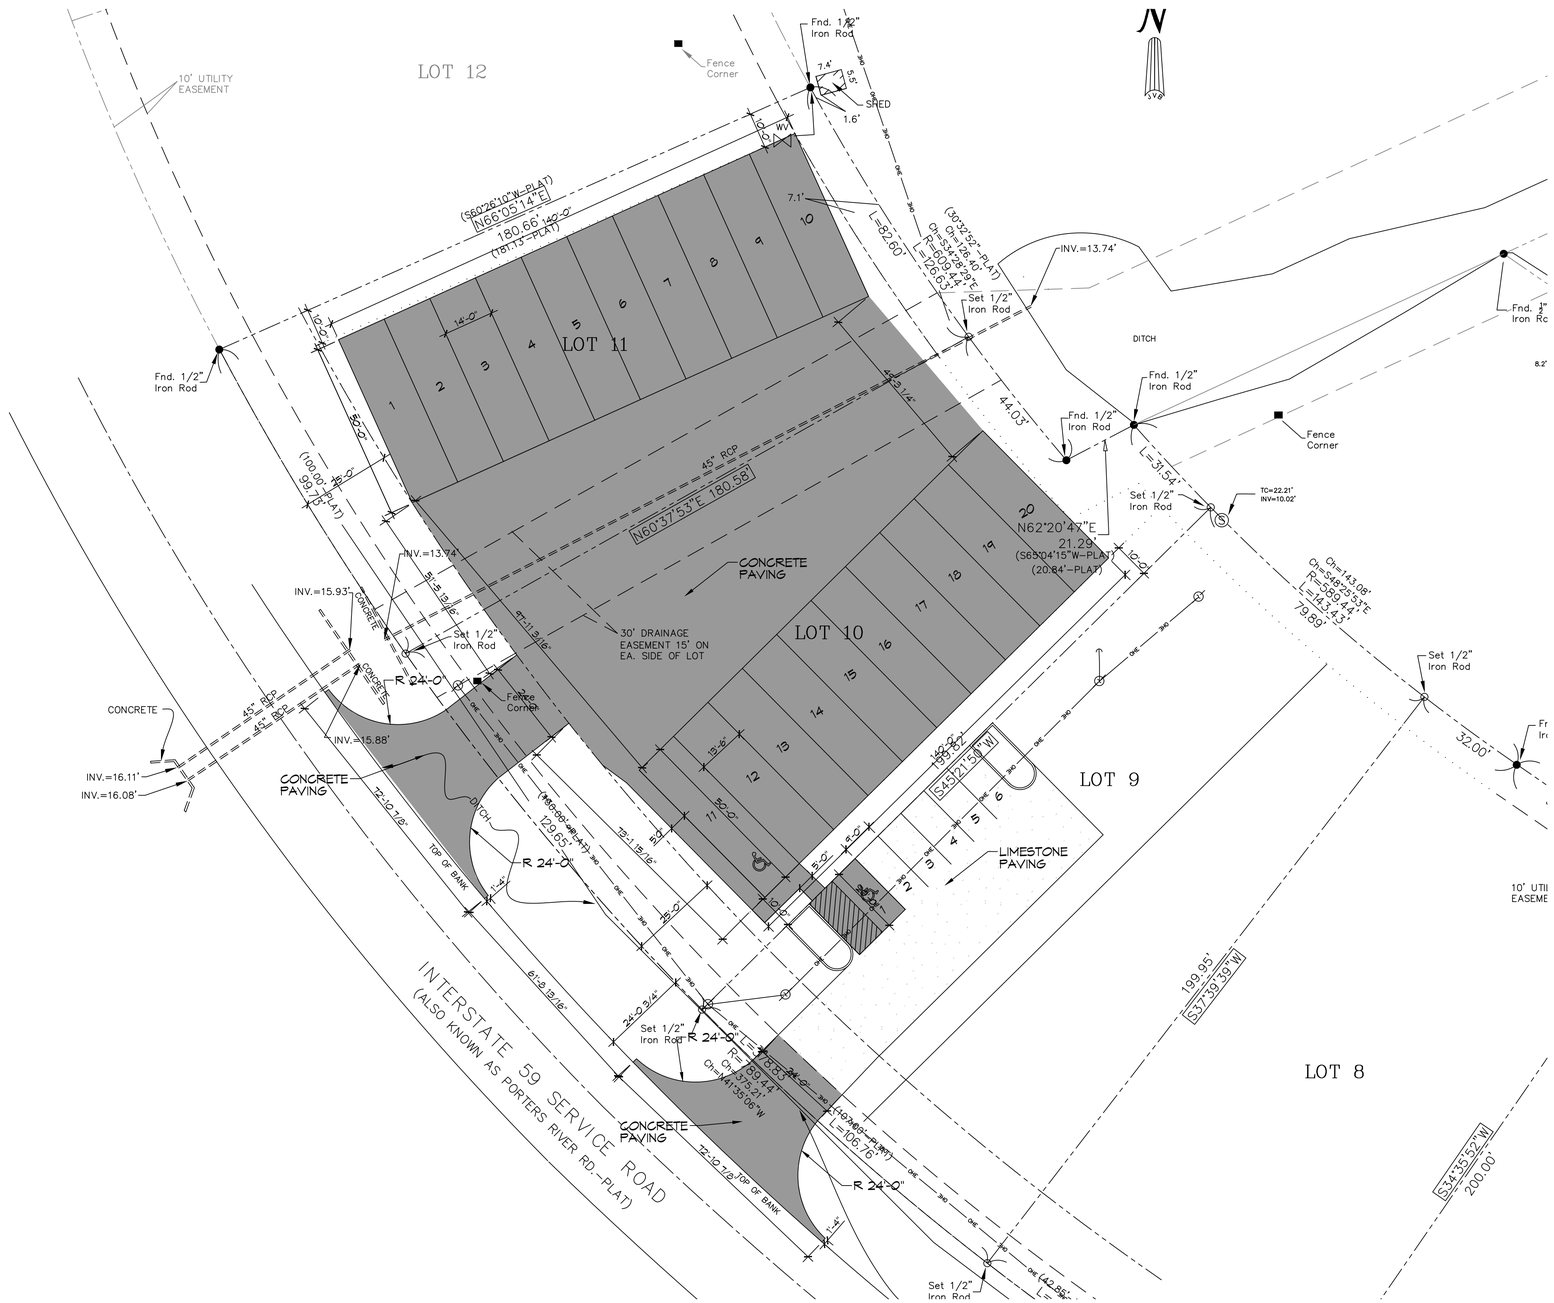

6 SITE PLAN

SCALE: 1" = 20'-0"

PARKING

6 PARKING SPACES REQUIRED
6 PARKING PLACES PROVIDED

PLANING

LOT 10-11
ZONED HC-2

FLOOD ZONE

ZONE "X"

BUILDING ELEVATION

BASE FLOOD ELEVATION = N/A
FINISHED FLOOR ELEVATION = 24.0'

SITE LIGHTING

EXTERIOR LIGHTING SHALL BE SHADED OR INWARDLY DIRECTED IN SUCH A MANNER SO THAT NO DIRECT LIGHTING OR GLARE BE CAST BEYOND THE PROPERTY LINE. THE INTENSITY OF SUCH LIGHTING SHALL NOT EXCEED ONE FOOT CANDLE AS MEASURED AT THE ABUTTING PROPERTY LINE.

DAMMON ENGINEERING, INC.
LOUISIANA & MISSISSIPPI
www.dammonengineering.com
info@dammonengineering.com
PH: 985.649.5832
Chief Engineer: Brian Mistich, PE
554 Old Spanish Trail
Slidell, LA 70458

#	DESCRIPTION	DATE

REVISIONS

SEAL:

NEW BOAT STORAGE

59 INVESTMENTS

I 59 INVESTMENTS
PEARL RIVER, LA

JOB No:	
DATE:	04-06-2022
DRAWN BY:	CKD
CHECKED BY:	JMS

This set of drawings and specifications, along with all other documents, instruments and electronic media, shall remain the property of Dammon Engineering, and the plans therein shall be returned upon completion of the work for which they are intended, or upon demand of Dammon Engineering. The reuse of these documents, in whole or in part, without the written consent of Dammon Engineering, is prohibited. Reproduction of these documents, in whole or in part, without the written consent of Dammon Engineering, is prohibited. Reuse of these documents without written consent or a contract with Dammon Engineering, shall constitute a violation of the Louisiana Revised Statutes 37:700 and 37:2700 and shall be subject to civil and criminal prosecution.

SHEET TITLE:
SITE PLAN

DRAWING NUMBER:

C101

SHEET No: 1 of X