6 SITE PLAN
SCALE: 1" = 20'-0"

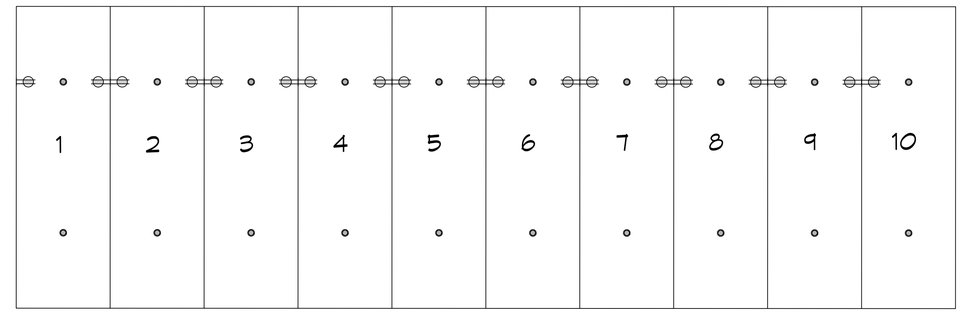

7 40 X 14 UNITS
SCALE: 3/32" = 20'-0"

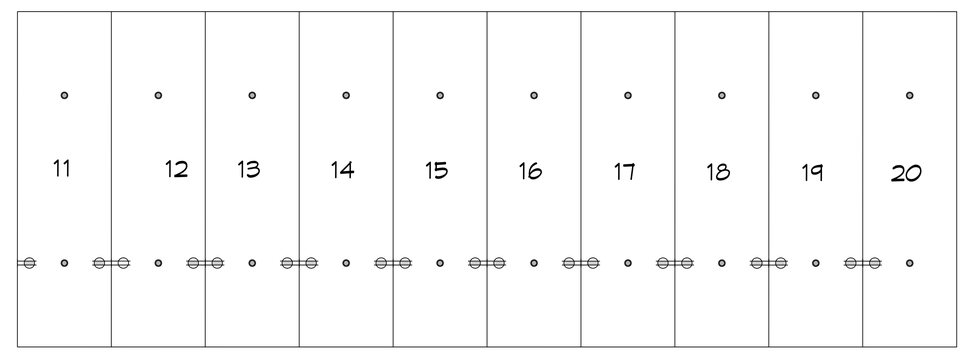

8 50 X 14 UNITS
SCALE: 3/32" = 20'-0"

DAMMON ENGINEERING, INC.
LOUISIANA & MISSISSIPPI
www.dammonengineering.com
info@dammonengineering.com
PH: 985.649.5832
Chief Engineer: Brian Mistich, PE
554 Old Spanish Trail
Slidell, LA 70458

#	DESCRIPTION	DATE

REVISIONS

SEAL:

NEW BOAT STORAGE

59 INVESTMENTS

P4160 | 59 SERVICE ROAD
PEARL RIVER, LA 70452

JOB No:	
DATE:	06-27-2022
DRAWN BY:	CKD
CHECKED BY:	JMS

THIS DRAWING & SPECIFICATION, SUBMITTED HEREWITH, OTHER DATA & COMPONENTS, CONSTITUTE PROPRIETARY INFORMATION AND SHALL REMAIN THE PROPERTY OF DAMMON ENGINEERING, AND AS SUCH SHALL NOT BE CLAIMED TO BE IN THE PUBLIC DOMAIN. THE REPRODUCTION, DISTRIBUTION, OR DISCLOSURE OF THIS DRAWING OR SPECIFICATION, IN WHOLE OR IN PART, WITHOUT THE EXPRESS WRITTEN CONSENT OF DAMMON ENGINEERING, IS PROHIBITED. ANY USE OF THESE DRAWINGS OR SPECIFICATIONS FOR CONSTRUCTION, ESTIMATING, OR OTHER PURPOSES WITHOUT THE EXPRESS WRITTEN CONSENT OF DAMMON ENGINEERING, IS PROHIBITED.

SHEET TITLE:
ELECTRICAL SITE PLAN

DRAWING NUMBER:
C101

SHEET No: 1 of X